PROPOSED MATERIALS

Traditional Slate roof with traditional capping detail

Local stone to be used at ground storey

Upper level to be timber cladding, hung vertically in varying widths

Secure timber and aluminium windows and doors in contemporary style

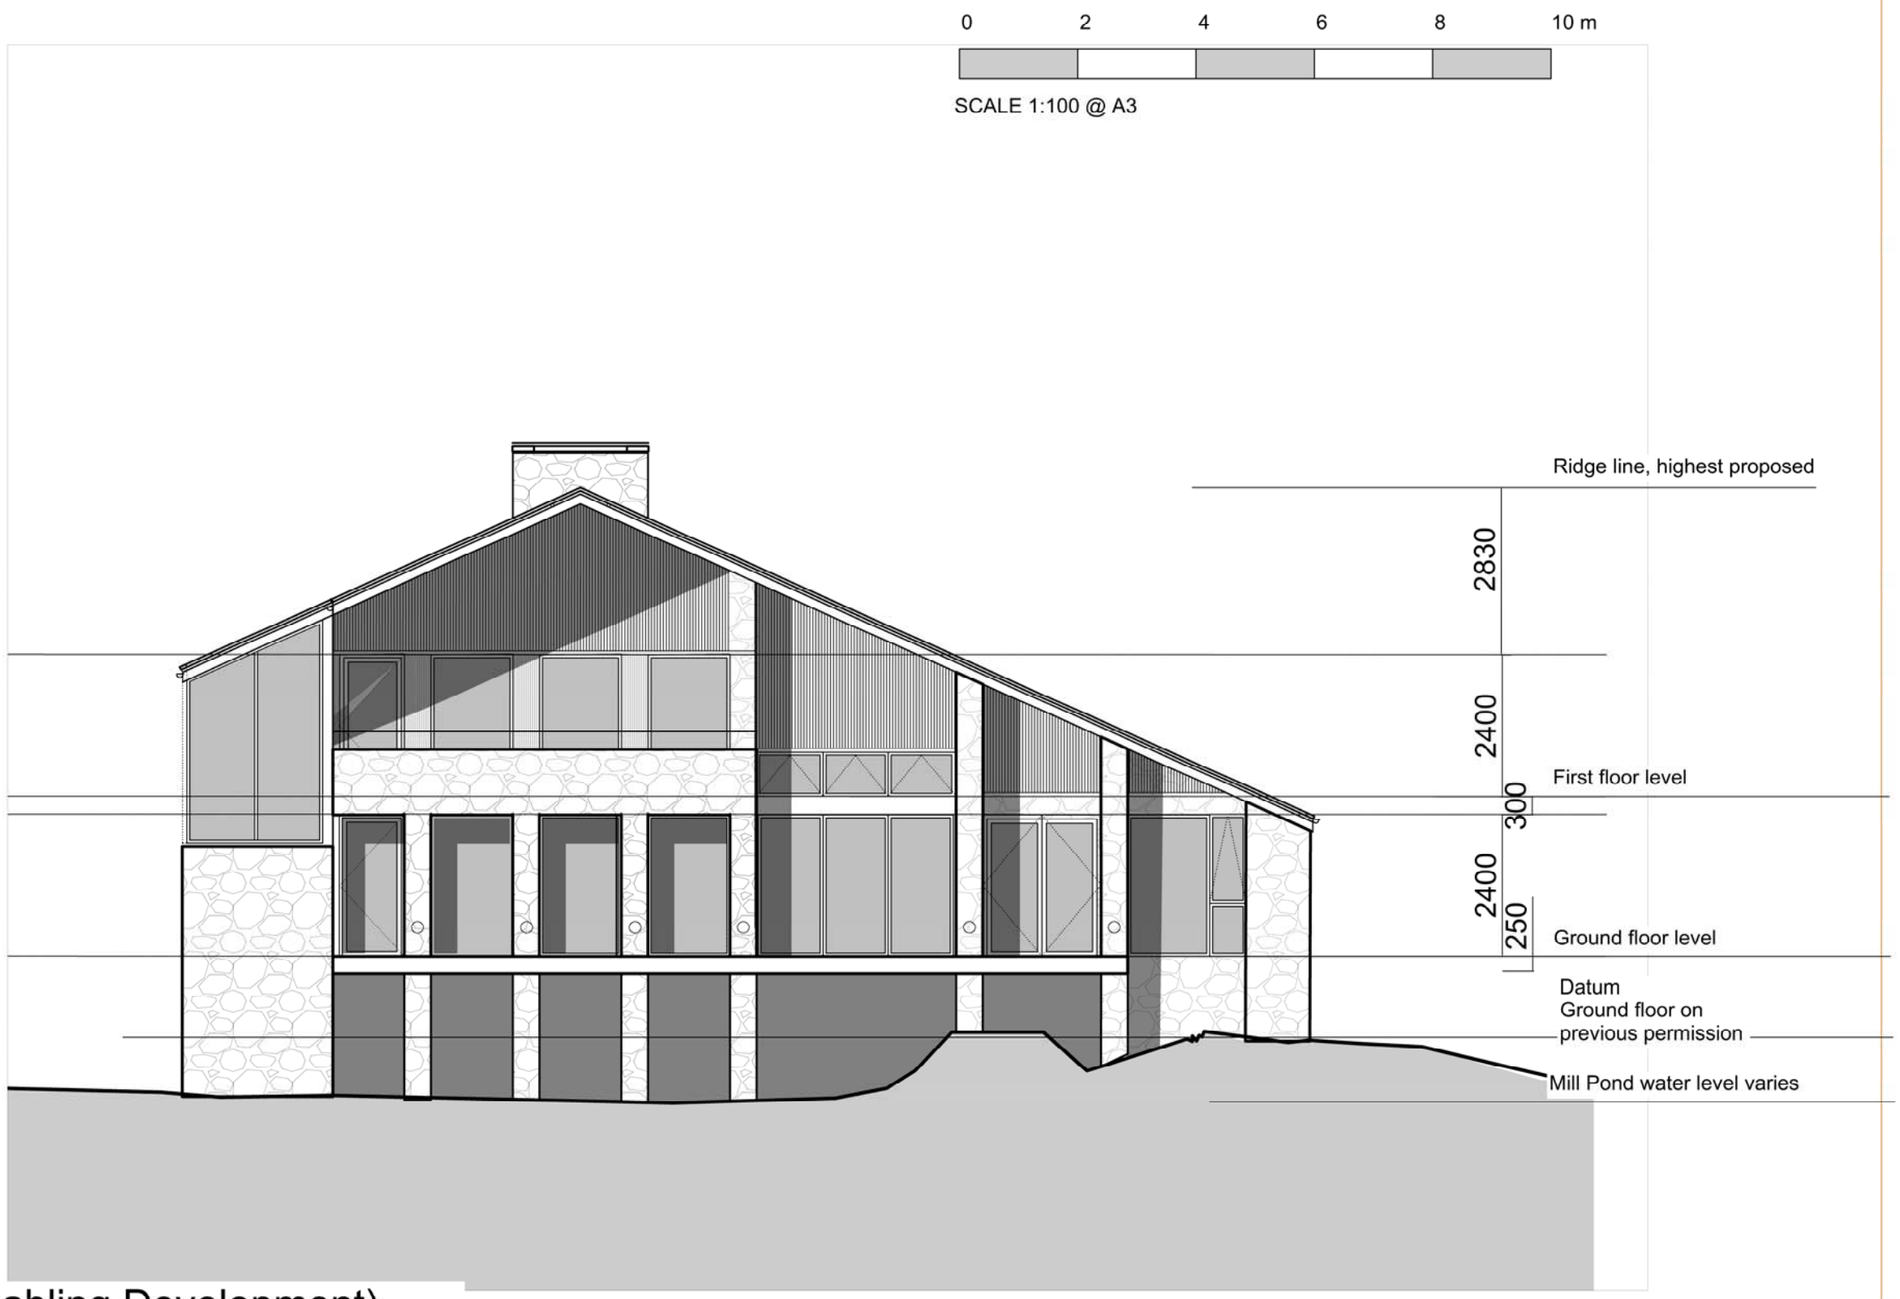

Brynn Mill New House (Enabling Development)
East Elevation, As Proposed

Allison Tatterton
Chartered Architect

No.	Description	Date
A	Client comments	May 2021
B	Fenestration & lighting updated, Issue for Planning	June 2021

Brynn Mill, New House

CODE	STATUS	SUITABILITY DESCRIPTION	JRPOSE OF ISSUE
			PLANNING

PROJECT
Brynn Mill, Demelza, Roche

SHEET
East Elevation, As Proposed

CLIENT Mr D'agostino & Ms Chasey

Date	Project number	Scale (@ A3)
February 2021	AT 2005	1 : 100

Drawn by AJT

Checked by Checker

DRAWING NUMBER 2005/A32

REV B

22/09/2015 12:43:47