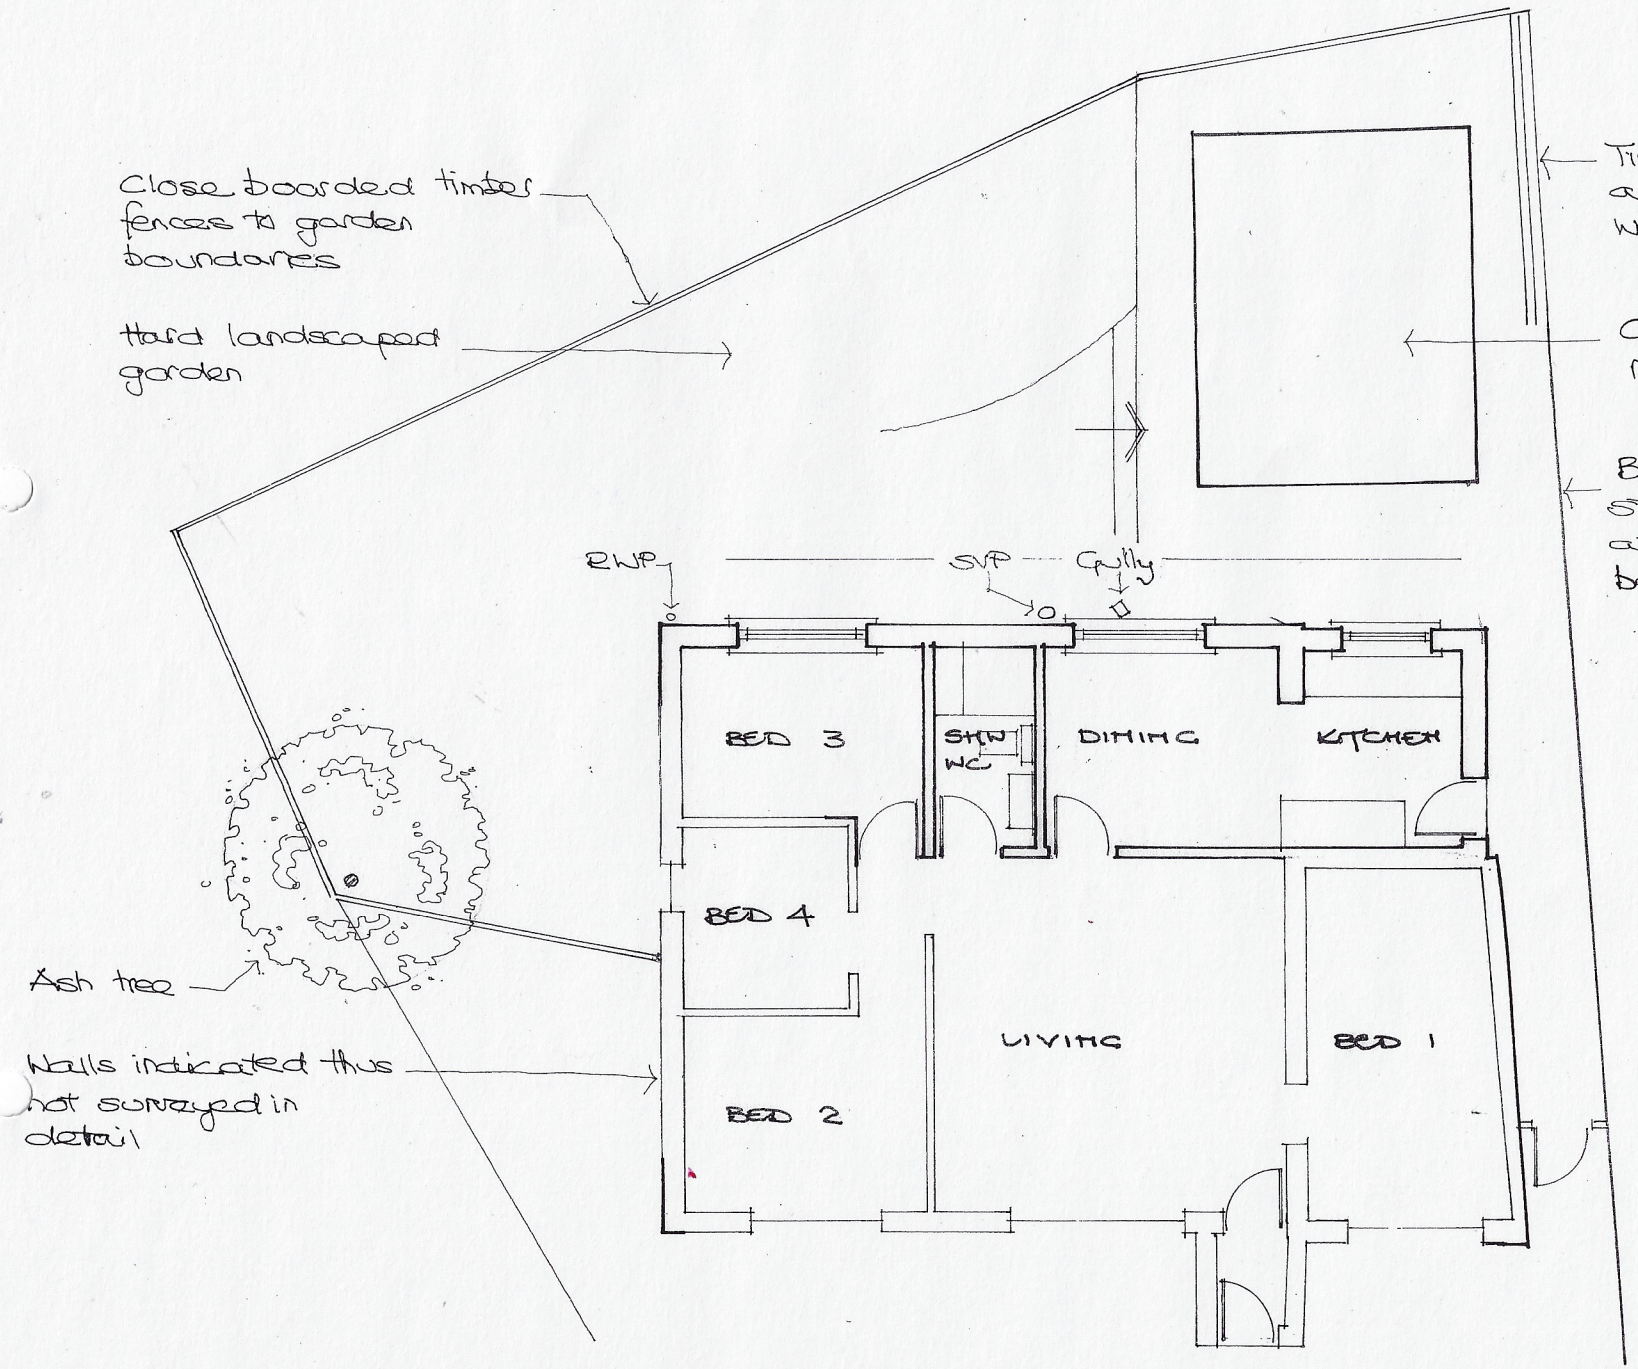

EXISTING PLAN Scale 1:100

0 1 2·5 5m

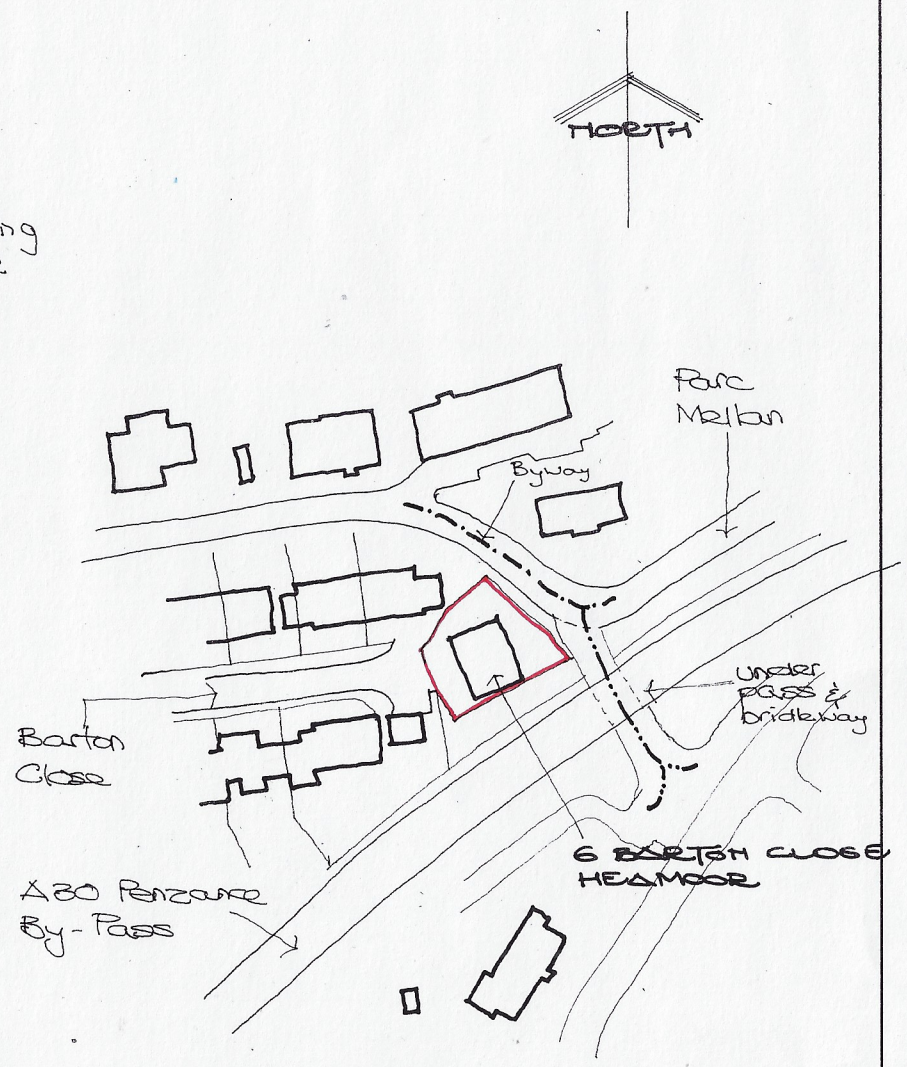

LOCATION PLAN Scale 1:1250

0 10 20 50m

PROPOSED EXTENSION TO 6 BARTON CLOSE HEAMOOR

Scale: 1:1250 & 1:500 at A3

Date: 2·12·2021

Job Title: EXISTING PLAN LOCATION PLAN

Drawing No: PJ·1

Peggy Rickaby
BA Dip Arch RIBA
Chartered Architect

Milldowns Cottage Ladydowns Newmill
Penzance TR20 8UZ

Telephone 01736 796952
email: peggyrickaby@ladydowns.com

This drawing is copyright. All dimensions & setting out to be checked on site by contractor.