NOTES:
This drawing is the copyright © property of James Baird Architecture - no copy of this drawing or any part thereof is permitted without prior written permission.

Do not scale from this drawing. All existing dimensions to be checked on site prior to commencement of works or manufacturing of components.

Any discrepancies to be brought to the attention of the architect.

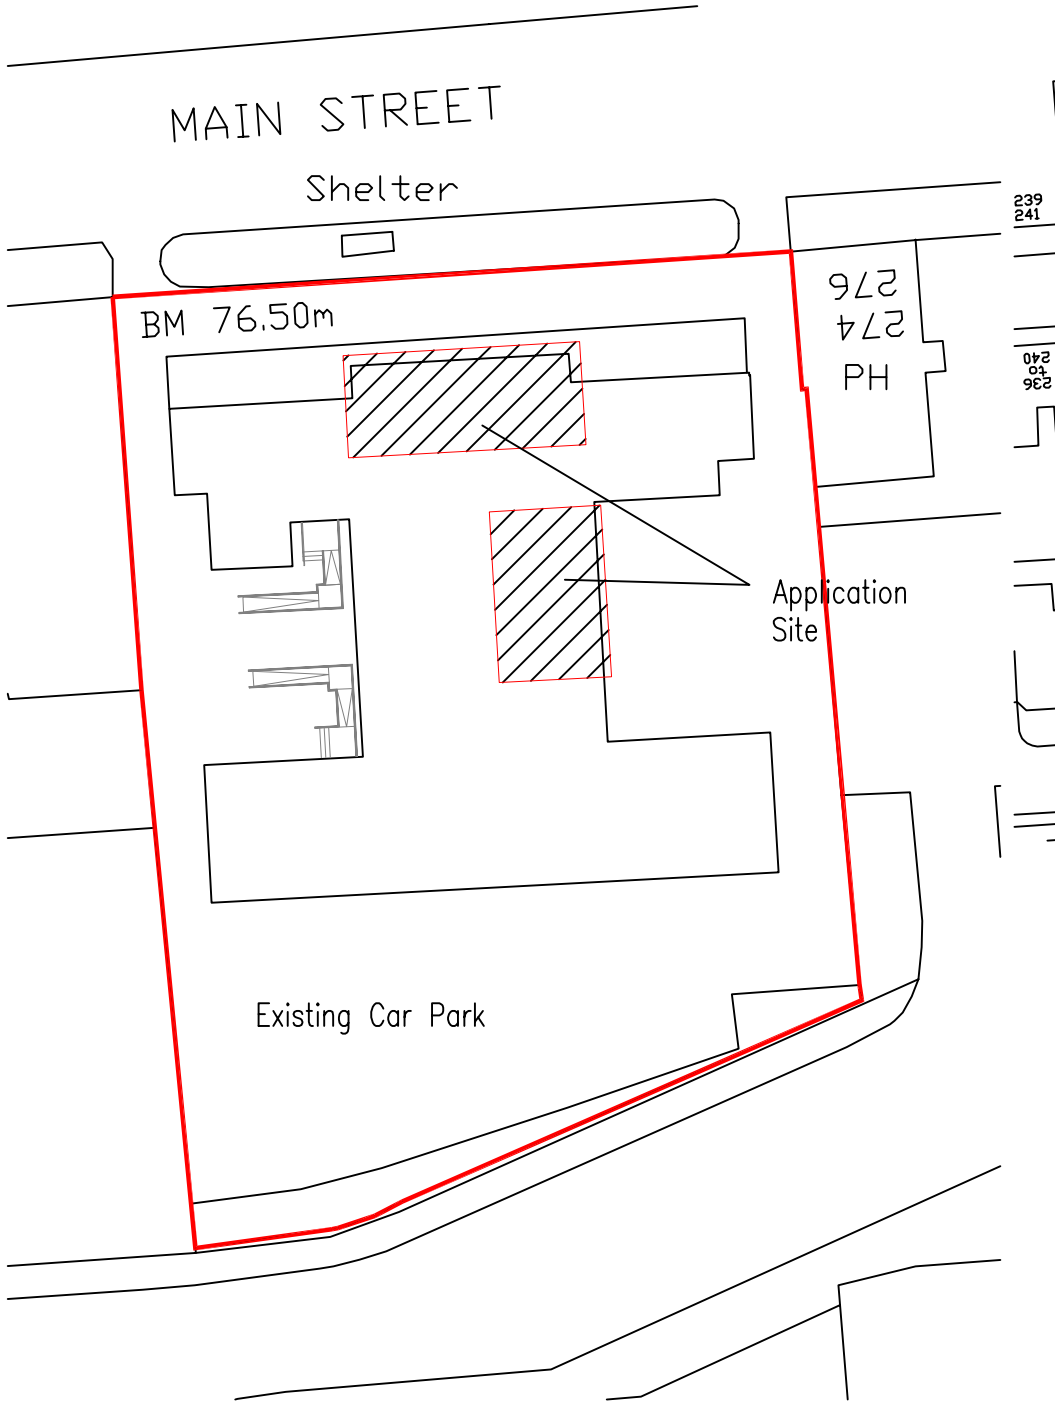

Block Plan 1:500

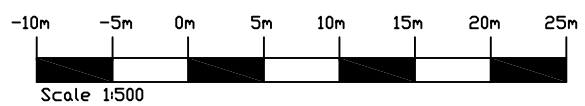

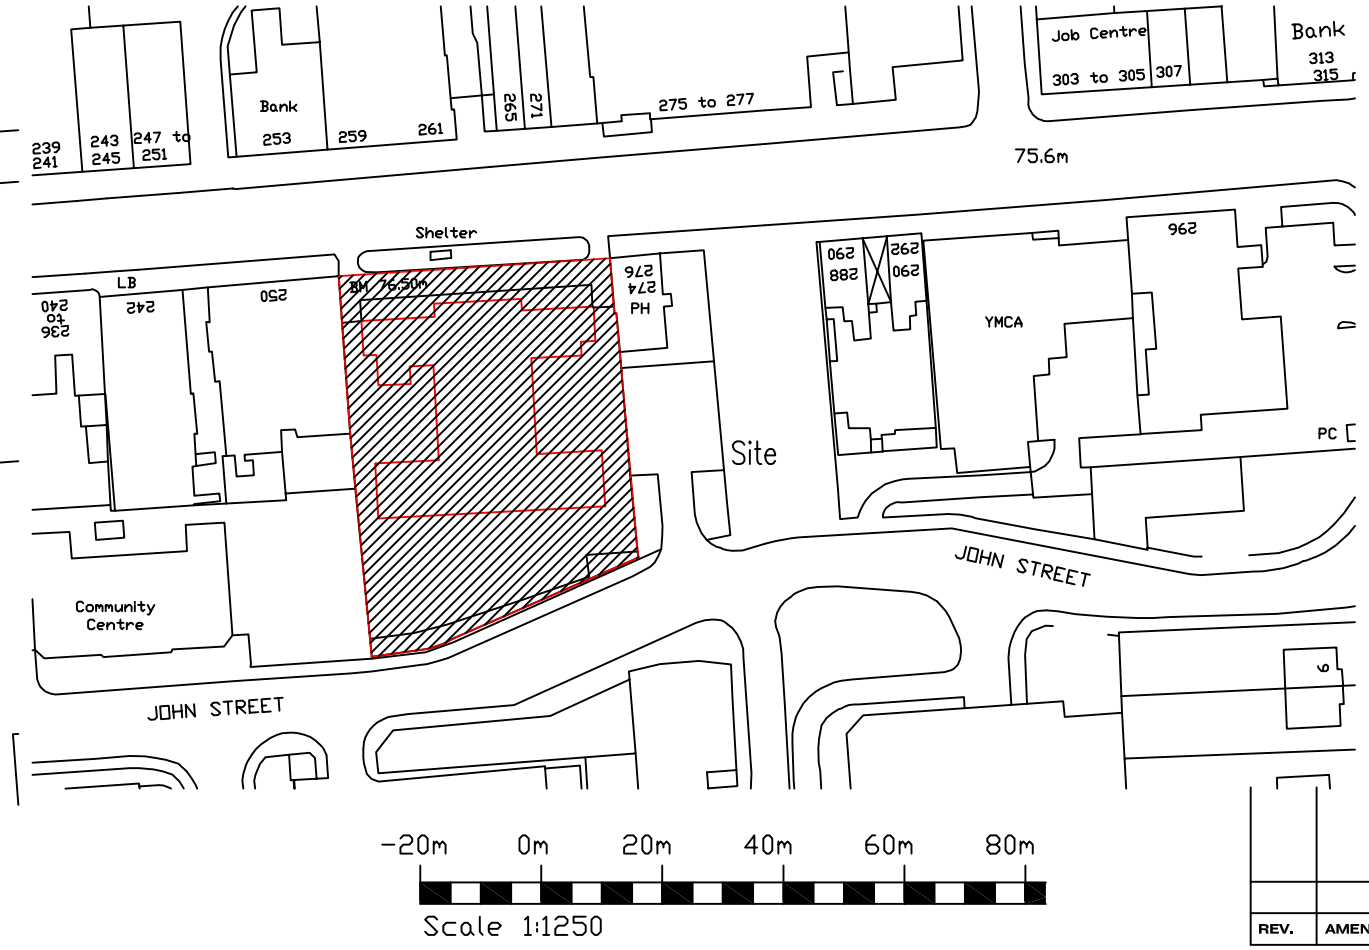

Location Plan 1:1250

Building Warrant Issue

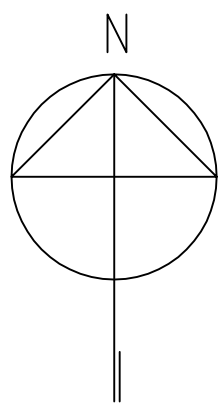

REV.	AMENDMENT	BY	DATE

James Baird Architecture
Auchmedden
Ross Cottage Drive
Ferniegair
Hamilton
ML3 7WR

Telephone: 01698 284665
Mobile no.: 07771577770
Email: jim@jba-architecture.co.uk

PROJECT:
Proposed Part Change of Use at 258 Main Street, Bellshill (Harris & Skye Offices)

DRAWING:
Block & Location Plans

SCALE:	DATE:	DRAWN BY:	CHECKED BY:
as noted	Dec. '21	JB	-

JOB REF.	DRAWING NUMBER	REV.	SIZE
913	01	-	A3