Land Ownership Plan

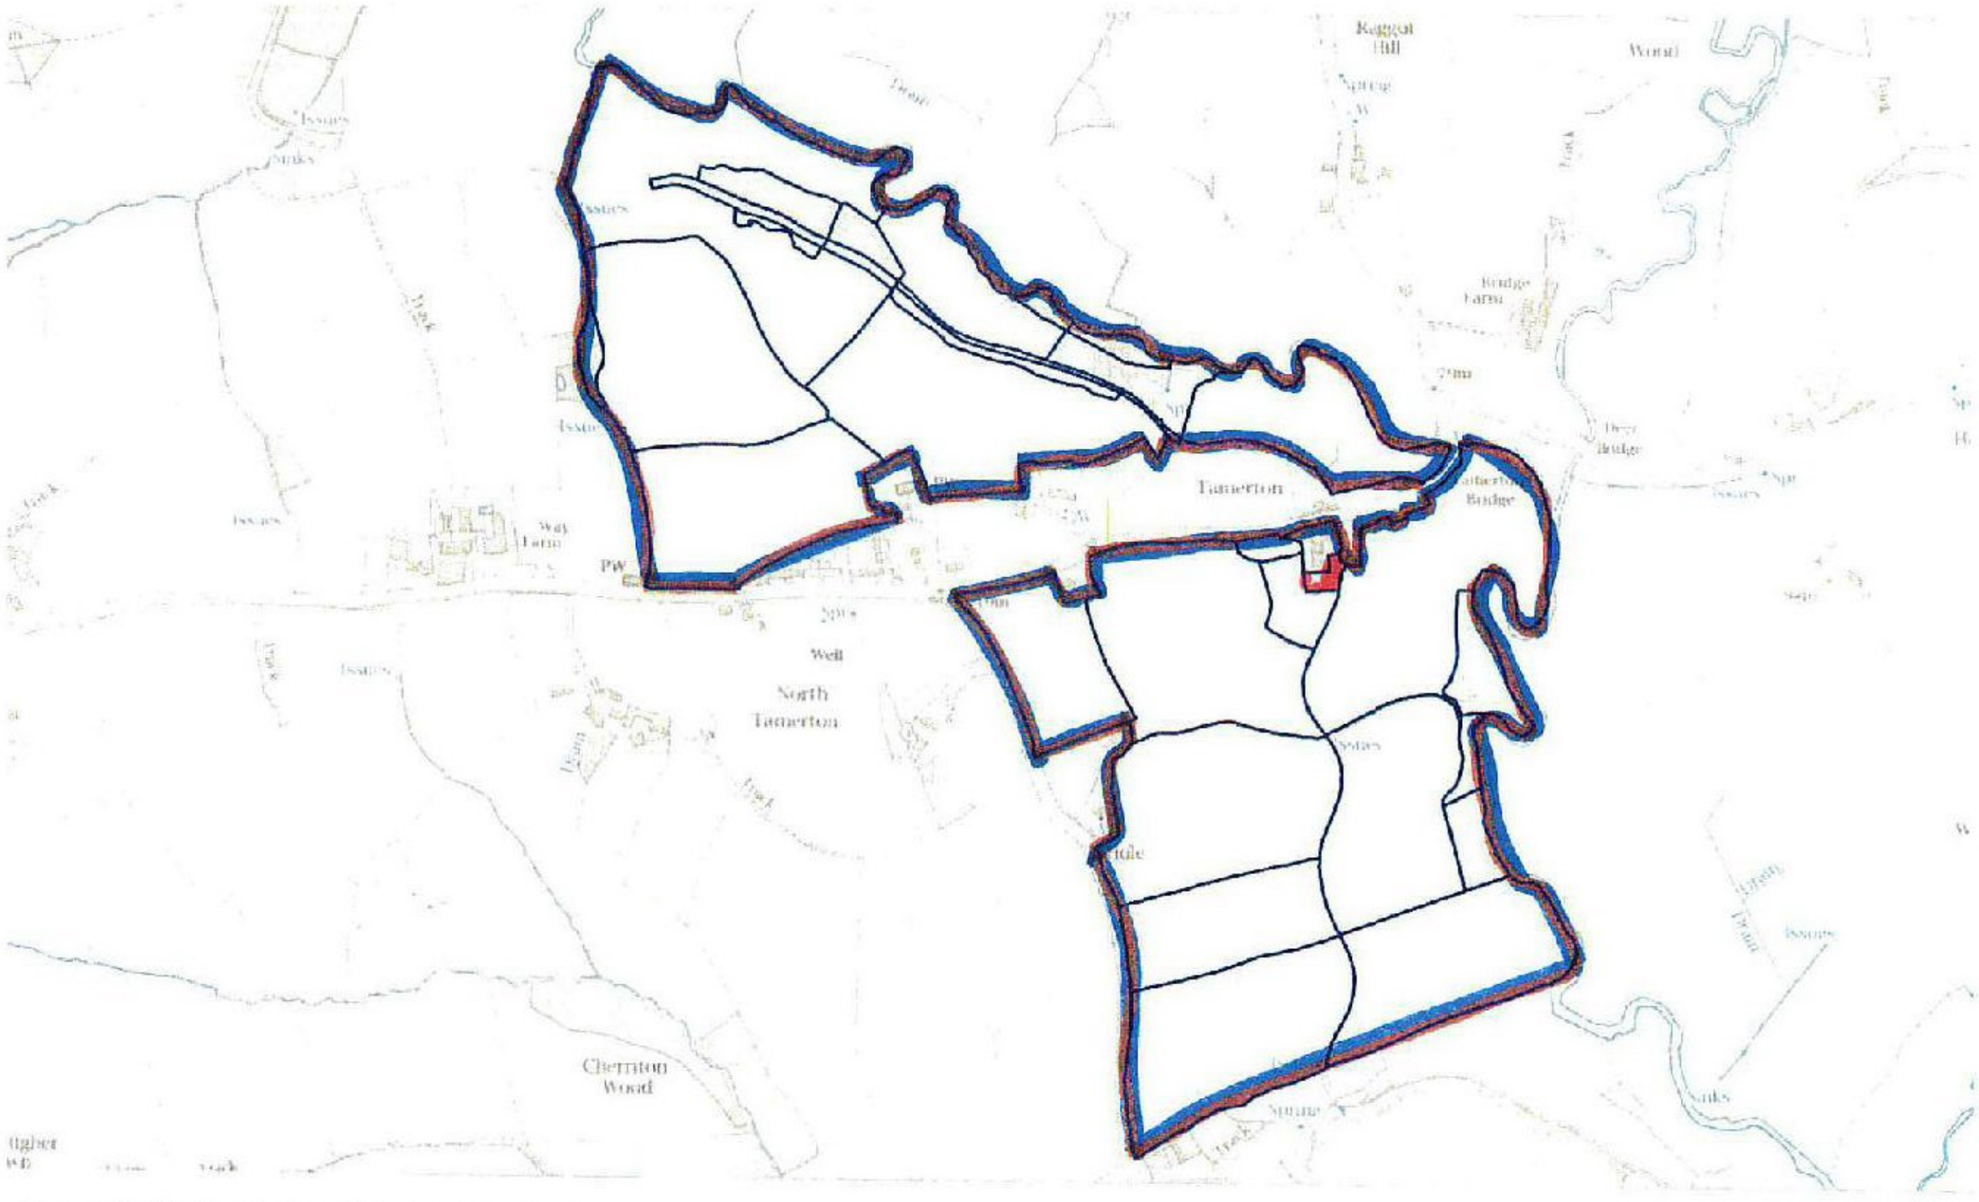

Applicant: S J Axford, Canal Farm, North Tamerton

Not to Scale