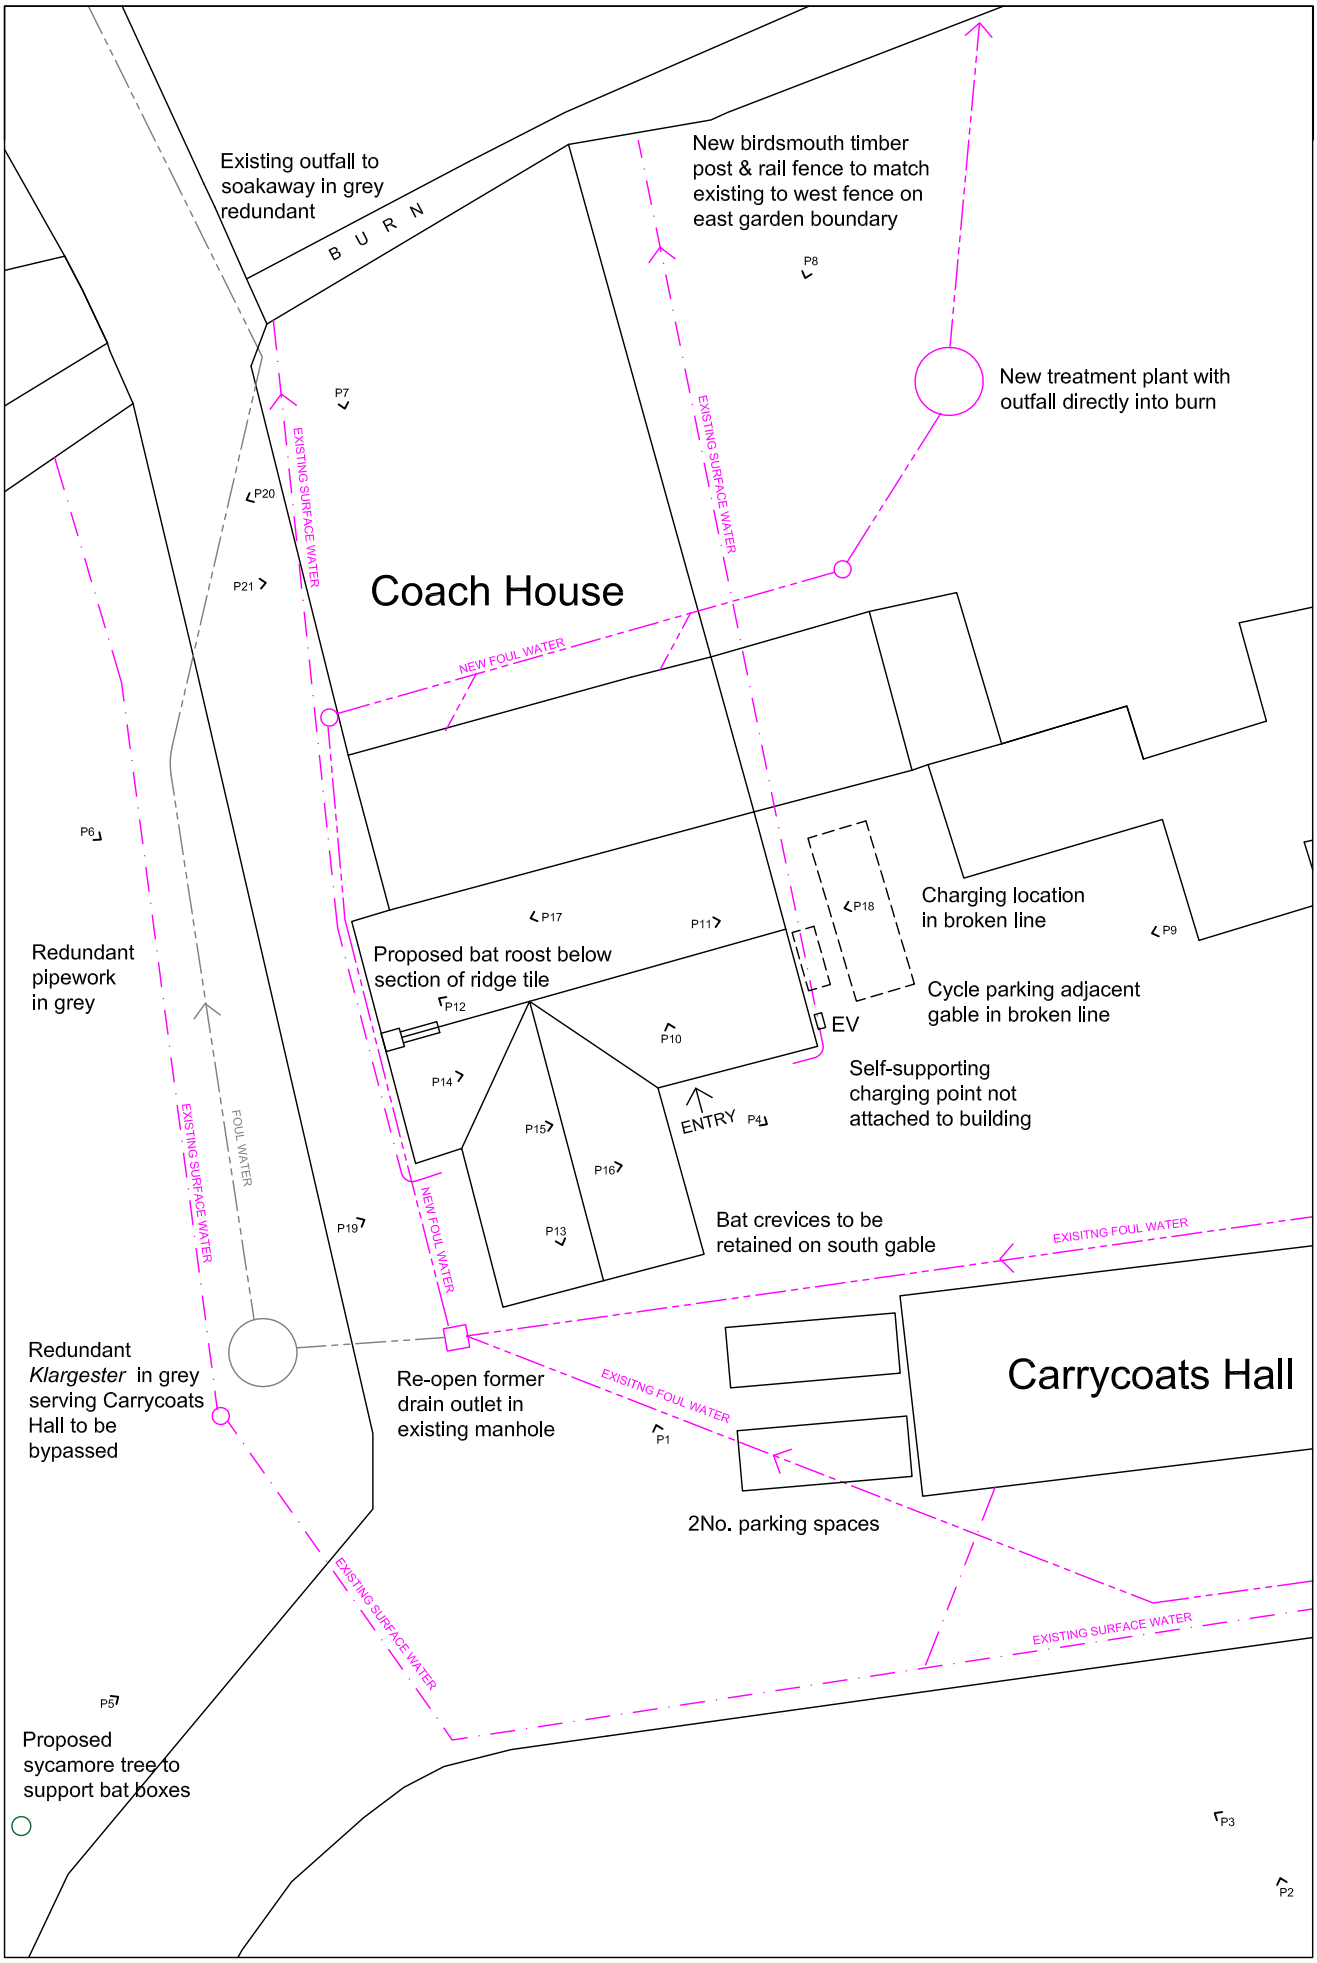

N

SCALE 1:200

JABA
ARCHITECT
GARDEN HOUSE SHOCKERWICK BATH BA1 7LN

CARRYCOATS COACH HOUSE
2033 L10 BLOCK PLAN AS PROPOSED

13.12.21