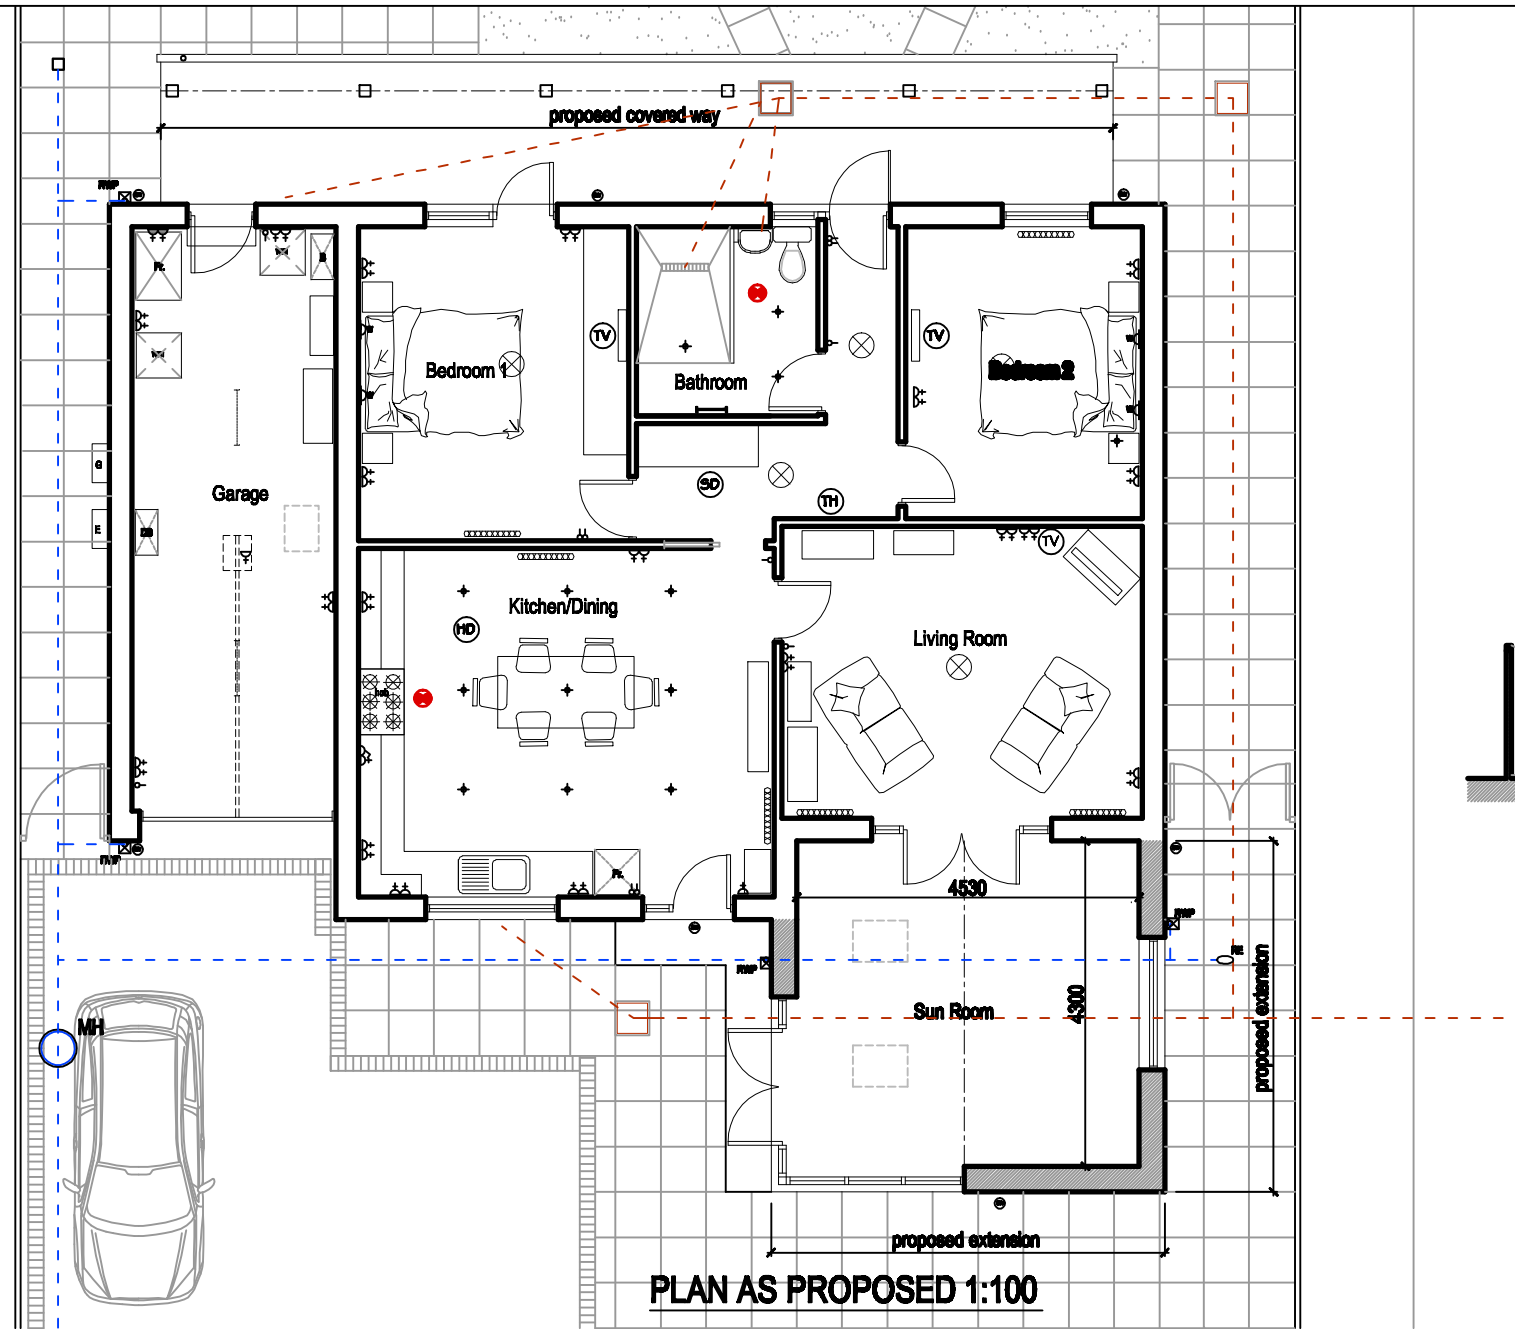

PLAN AS PROPOSED 1:100

NOTES:-

PROPOSED MATERIALS
Roof to extension
Marley Modern ceo interlocking roof tiles to match existing, colour smooth grey
Roof to veranda
Sika Sarnafil single ply membrane with batten roll detailing, colour slate grey with anthracite powder coated aluminium trims on oak posts and eaves beam
Walls
Bradstone traditional walling to match existing, colour buff
Windows/patio doors
Sliteline uPVC double glazed units to match existing, colour slate grey
Rooflights
Powder coated aluminium, colour grey
External doors
Sliteline uPVC to match existing, colour slate grey
Fascias/soffits
uPVC, colour slate grey
Rainwater goods
uPVC half round gutters and matching downpipes, colour black

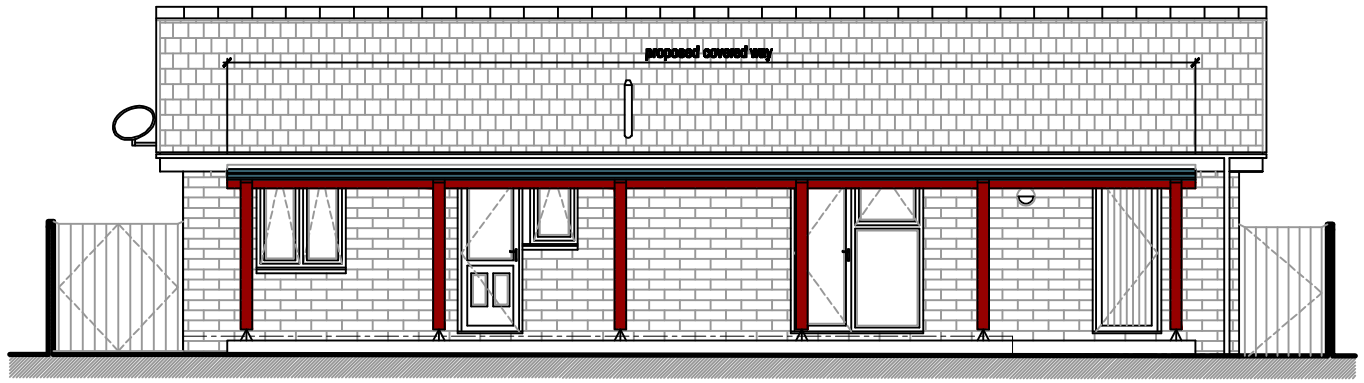

REAR (NORTH) ELEVATION AS PROPOSED 1:100

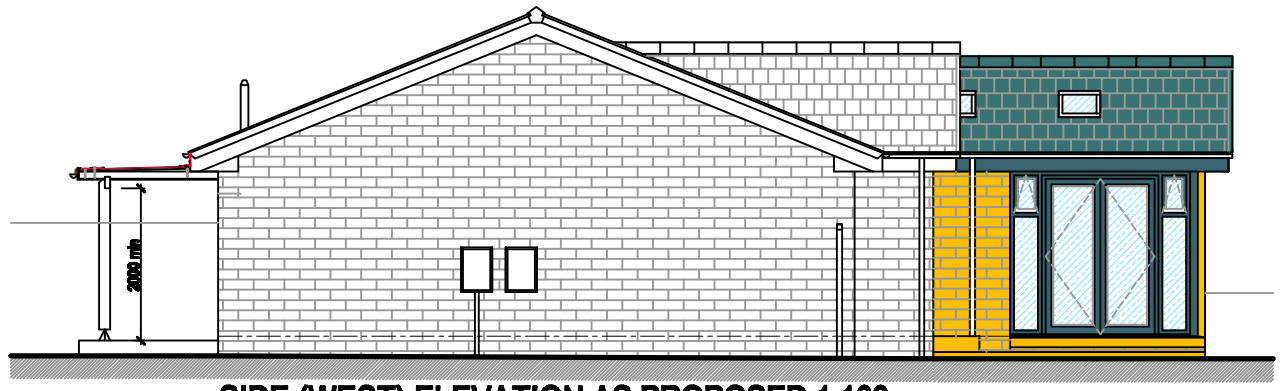

SIDE (WEST) ELEVATION AS PROPOSED 1:100

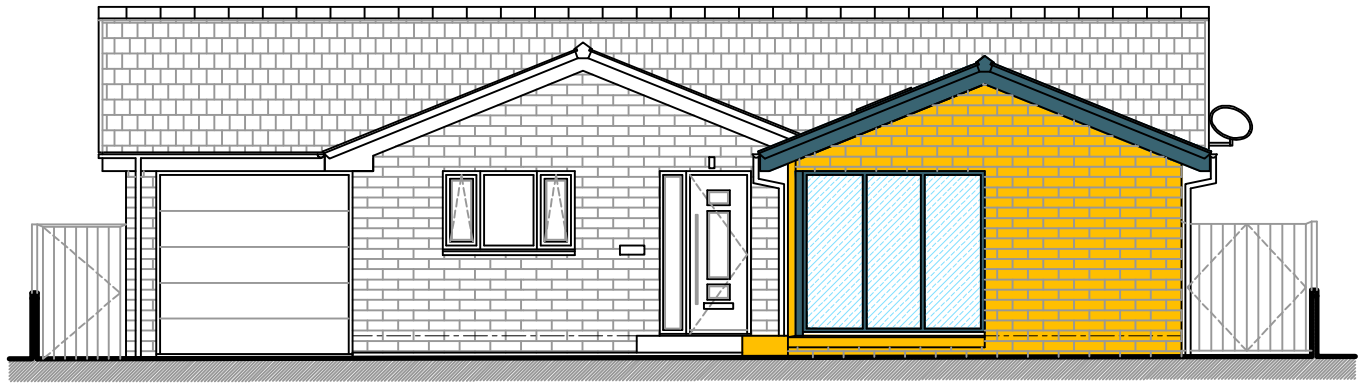

FRONT (SOUTH) ELEVATION AS PROPOSED 1:100

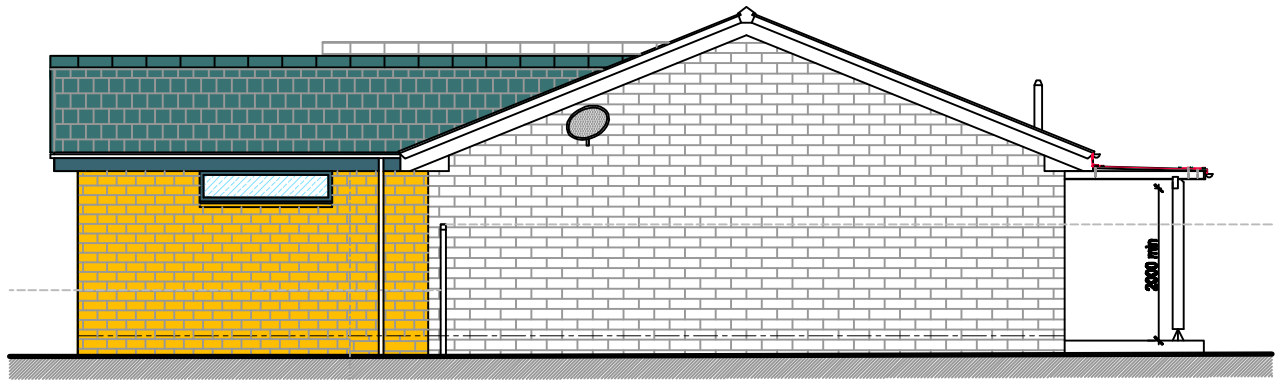

SIDE (EAST) ELEVATION AS PROPOSED 1:100

REV	DESCRIPTION	DRWN	CHK	APP	DATE
A	Window head of window to front (south) elevation of proposed sun room to be horizontal in line with eaves in lieu of raked following line of vaulted ceiling.				14.12.2021

REV	DESCRIPTION	DRWN	CHK	APP	DATE

REV	DESCRIPTION	DRWN	CHK	APP	DATE

BDS
Broadwath Design Services
Broadwath Cottage,
Broadwath,
Heads Nook,
Brampton,
Cumbria CA8 9BA

Tel : 01228 561413
Mob. : 07582 144282
Email : Mhb574744@aol.com

status
PLANNING

client
Mr & Mrs Peter Watson
1 Stoney Rigg Close, Haltwhistle.
Northumberland NE49 0JT

project title
Proposed Sun Room

drawing title
Plans and Elevations as Proposed

scale @ A3	drawn by	checked by	approved by	date drawn
1:100	mwh	mwh	mwh	27.5.21

project no.
BDS132

drawing no.
04

revision
A

Do Not Scale From This Drawing

THIS DRAWING IS COPYRIGHT TO BROADWATH DESIGN SERVICES. IT SHALL NOT BE USED WITHOUT PERMISSION FOR ANY PURPOSE. REPRODUCTION IS ONLY PERMITTED BY PRIOR ARRANGEMENT.