rev.	date	amendment
-	-	-

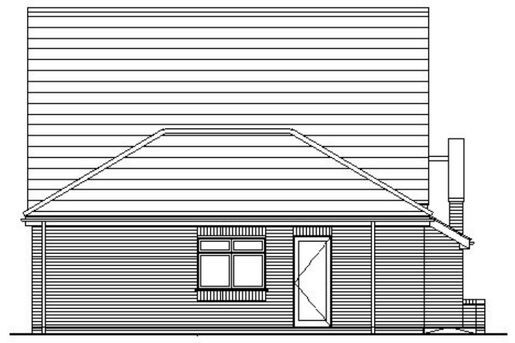

SIDE ELEVATION B-B

REAR ELEVATION C-C

FRONT ELEVATION A-A

SIDE ELEVATION D-D

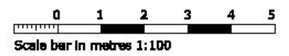

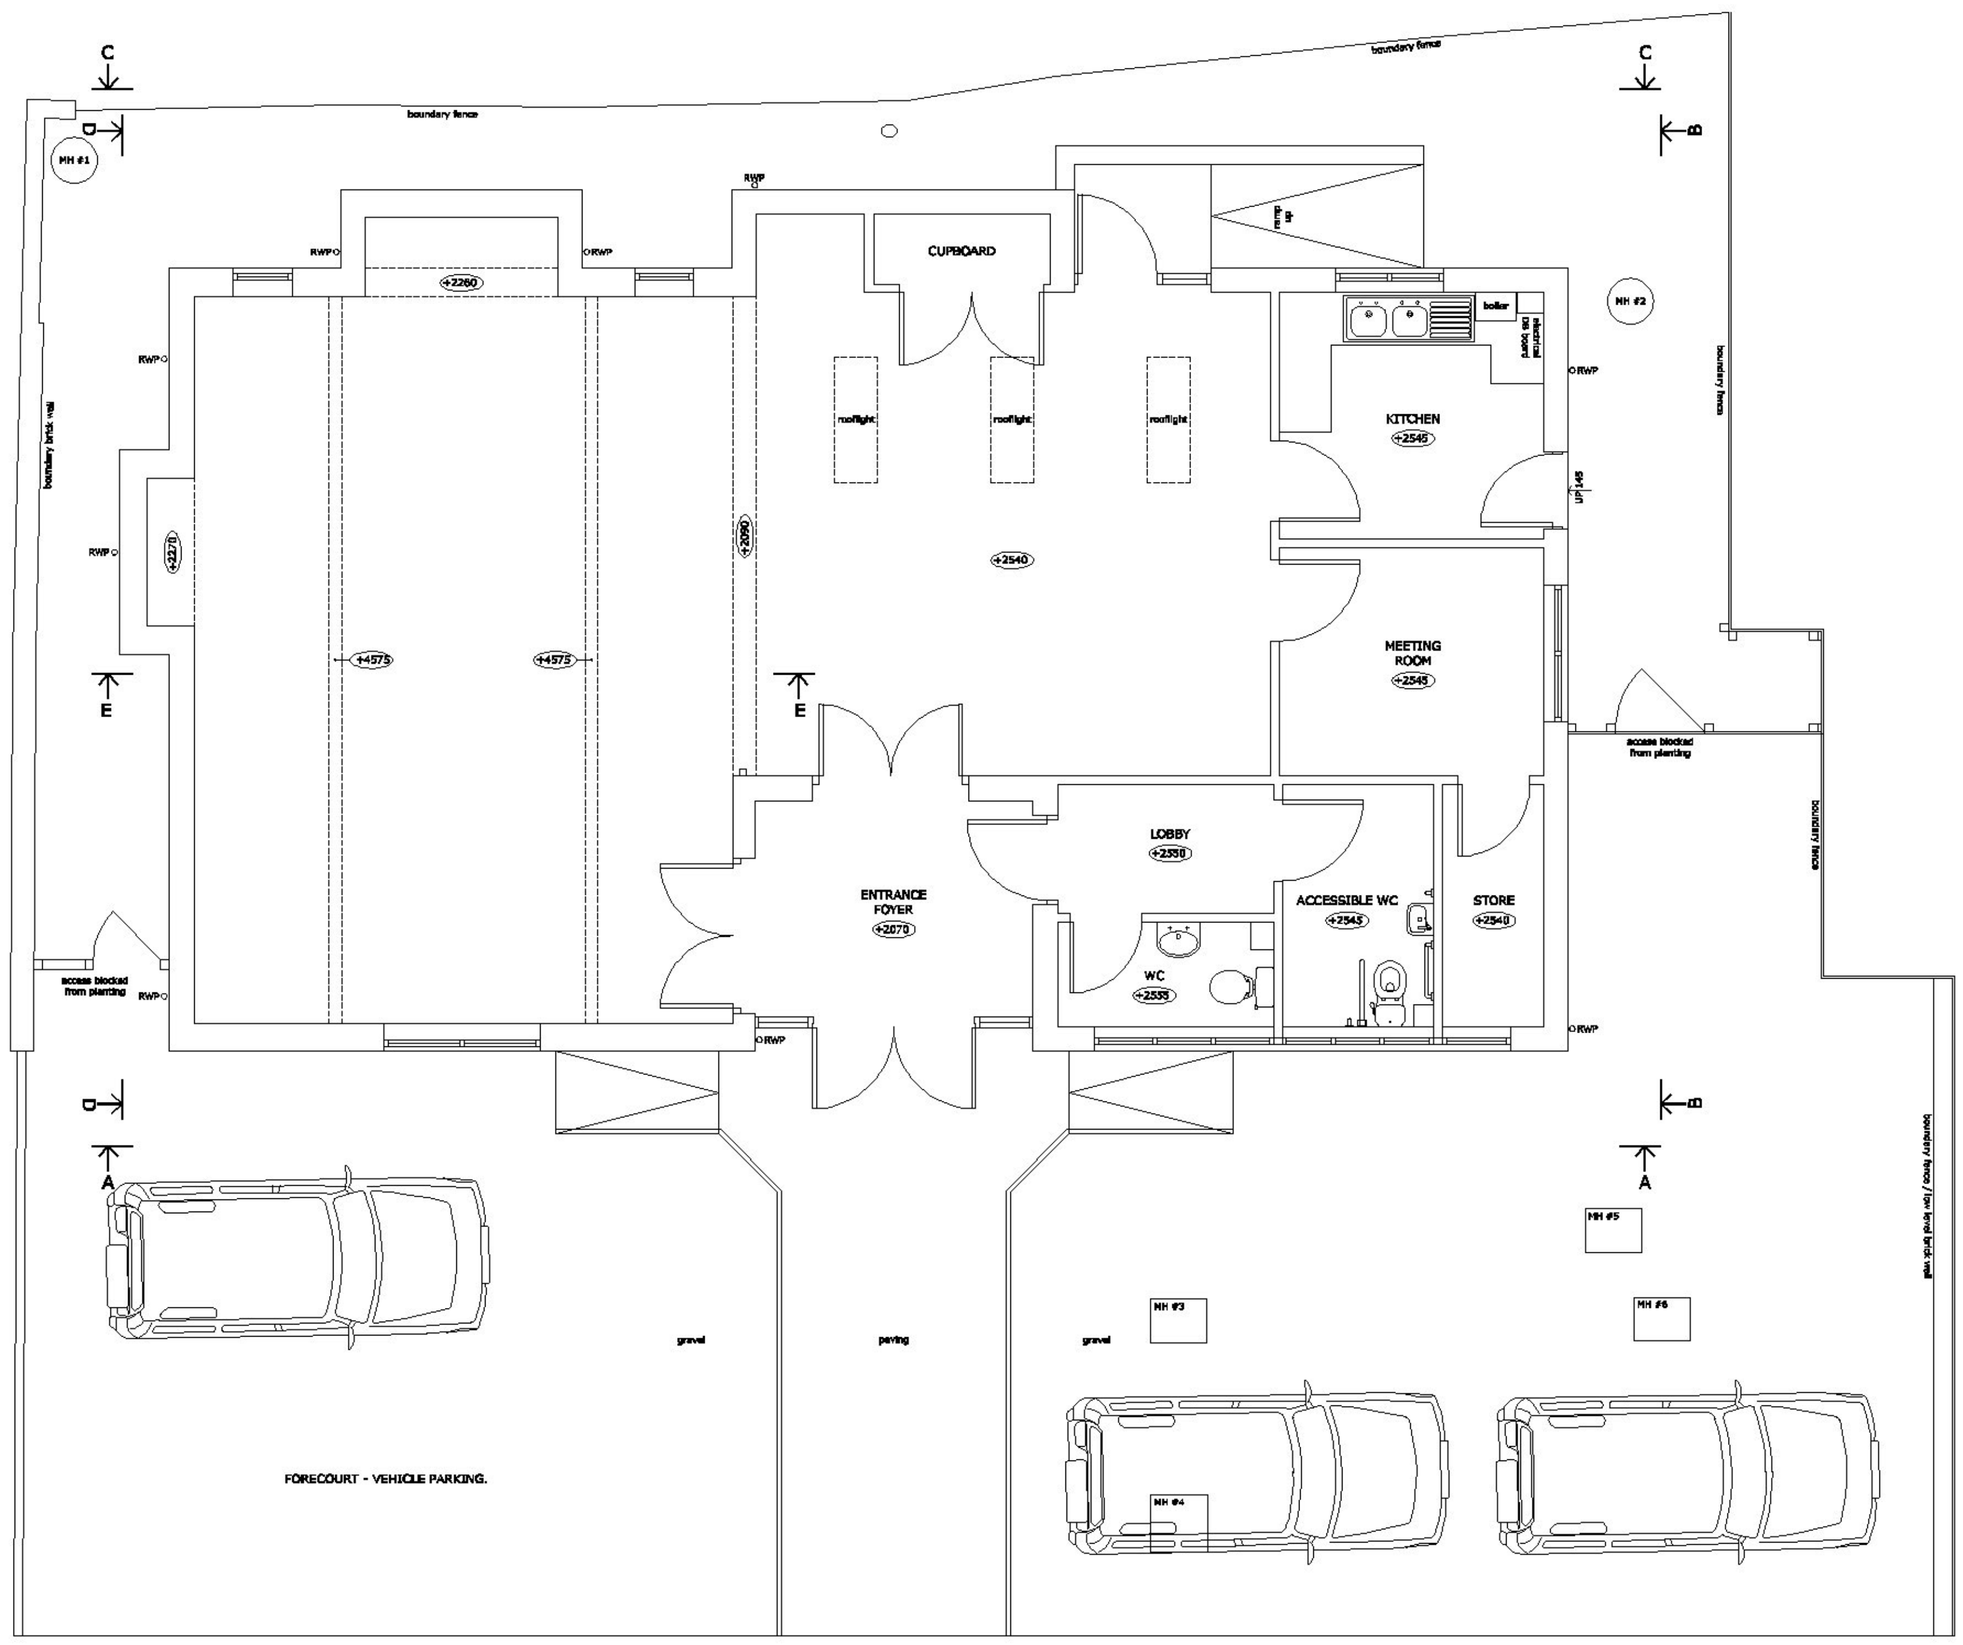

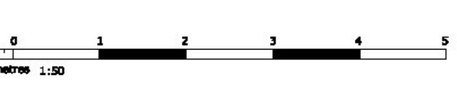

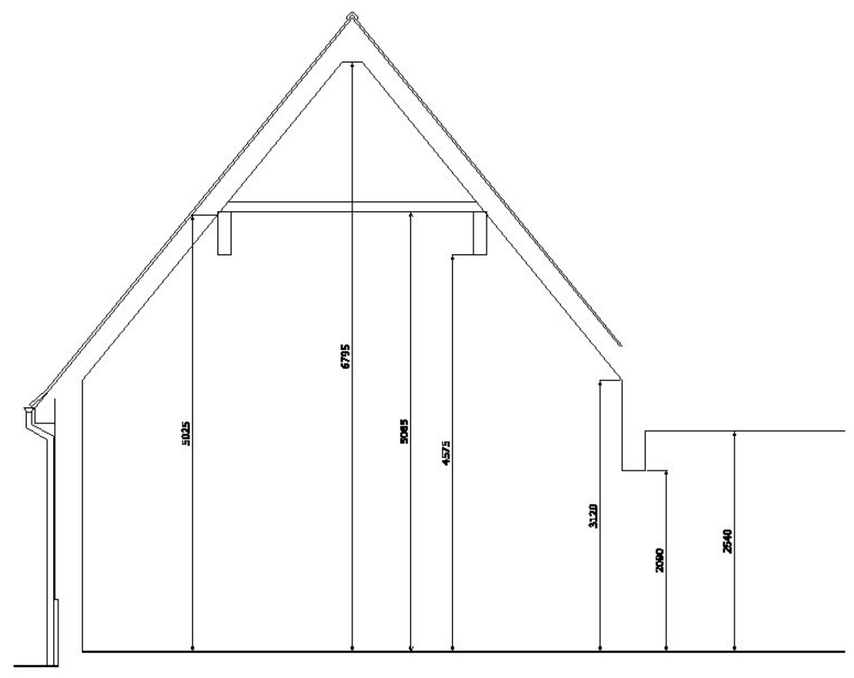

SECTION ELEVATION E-E

External Materials

EXISTING

Walls:
Red facing brickwork and painted render.

Windows & doors:
Combination of timber and UPVC, finished white.

Roof:
Pitched/hipped roof with natural slate tiles.

Rainwater goods:
Black PVC

hurley porte & duell
CHARTERED ARCHITECTS

3 Balkerne House, Balkerne Passage
Colchester, Essex, CO1 1PA
[redacted]

PLANNING

project and client

Proposed Change of Use and Internal Alterations:
Trinity Methodist Church
Bromley Road
Elmstead Market
Colchester, Essex
CO7 7BY

Mr D. La Ronde

drawing title

Existing Plan, Elevations & Section

scale	date
1:50, 1:100 @ A1	November 2021
ref.	no.
EM3	02

Do not scale from this drawing.
This drawing is the copyright of Hurley Porte and Duell Ltd.
Hurley Porte and Duell is the trading name
for Hurley Porte and Duell Ltd.