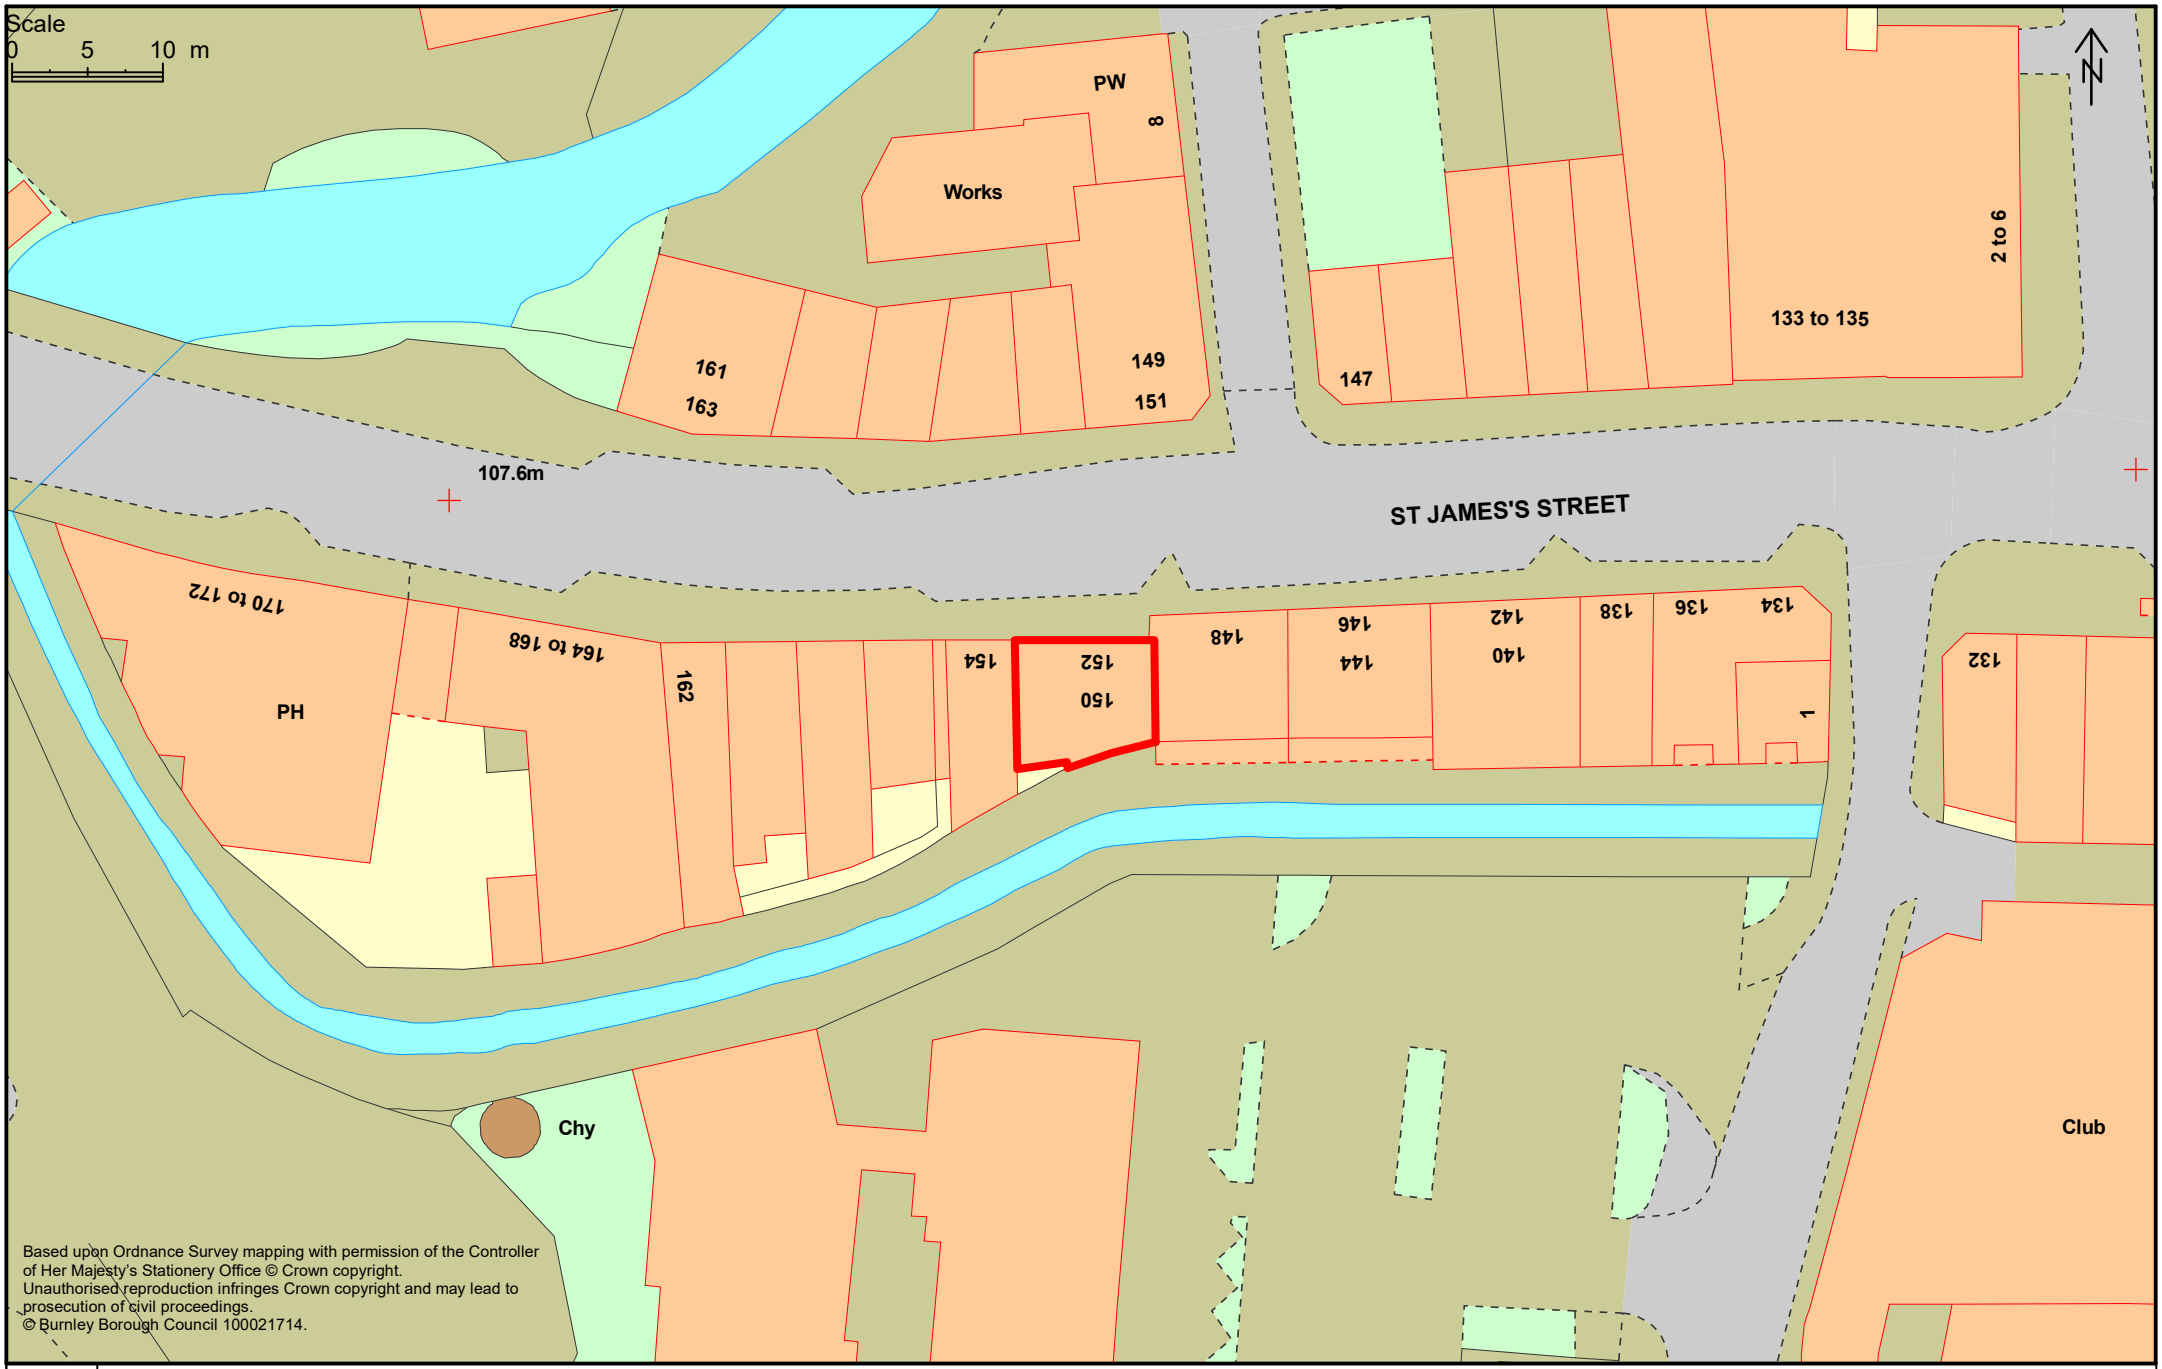

150-152 St James`s Street Block & Location Plan

Burnley Borough Council	Policy & Environment	Drawn by:	Date printed: 10/11/2021	Scale: 1:500