THIS DRAWING IS CONFIDENTIAL AND MUST NOT BE COPIED OR DISCLOSED WITHOUT WRITTEN CONSENT OF © MMY CONSULTANTS LTD.

DO NOT SCALE THIS DRAWING. IF IN DOUBT ASK !

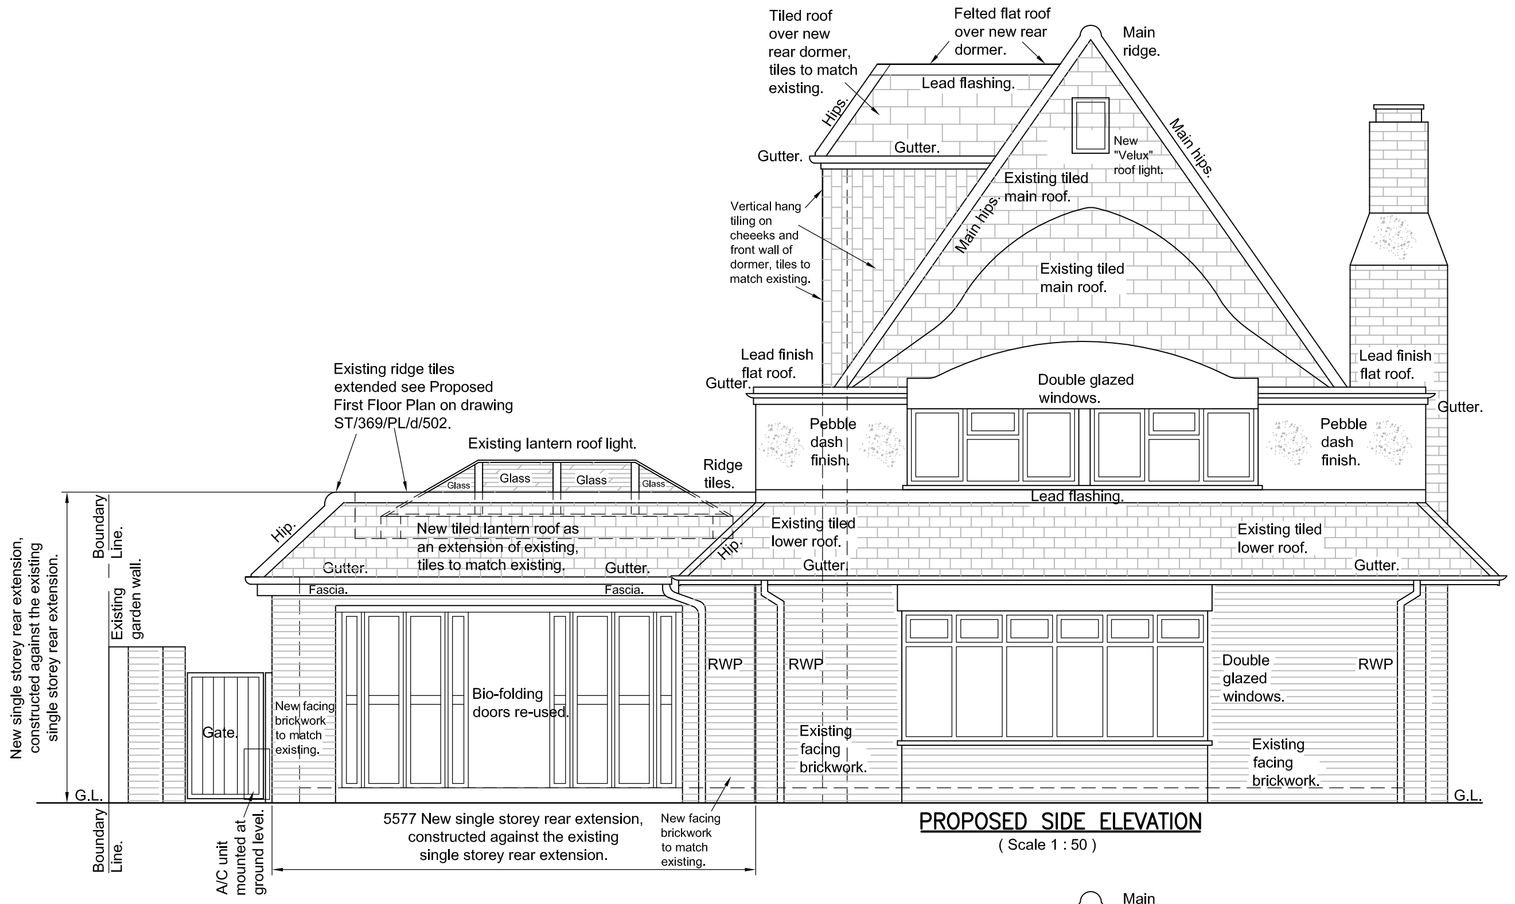

PROPOSED SIDE ELEVATION

(Scale 1 : 50)

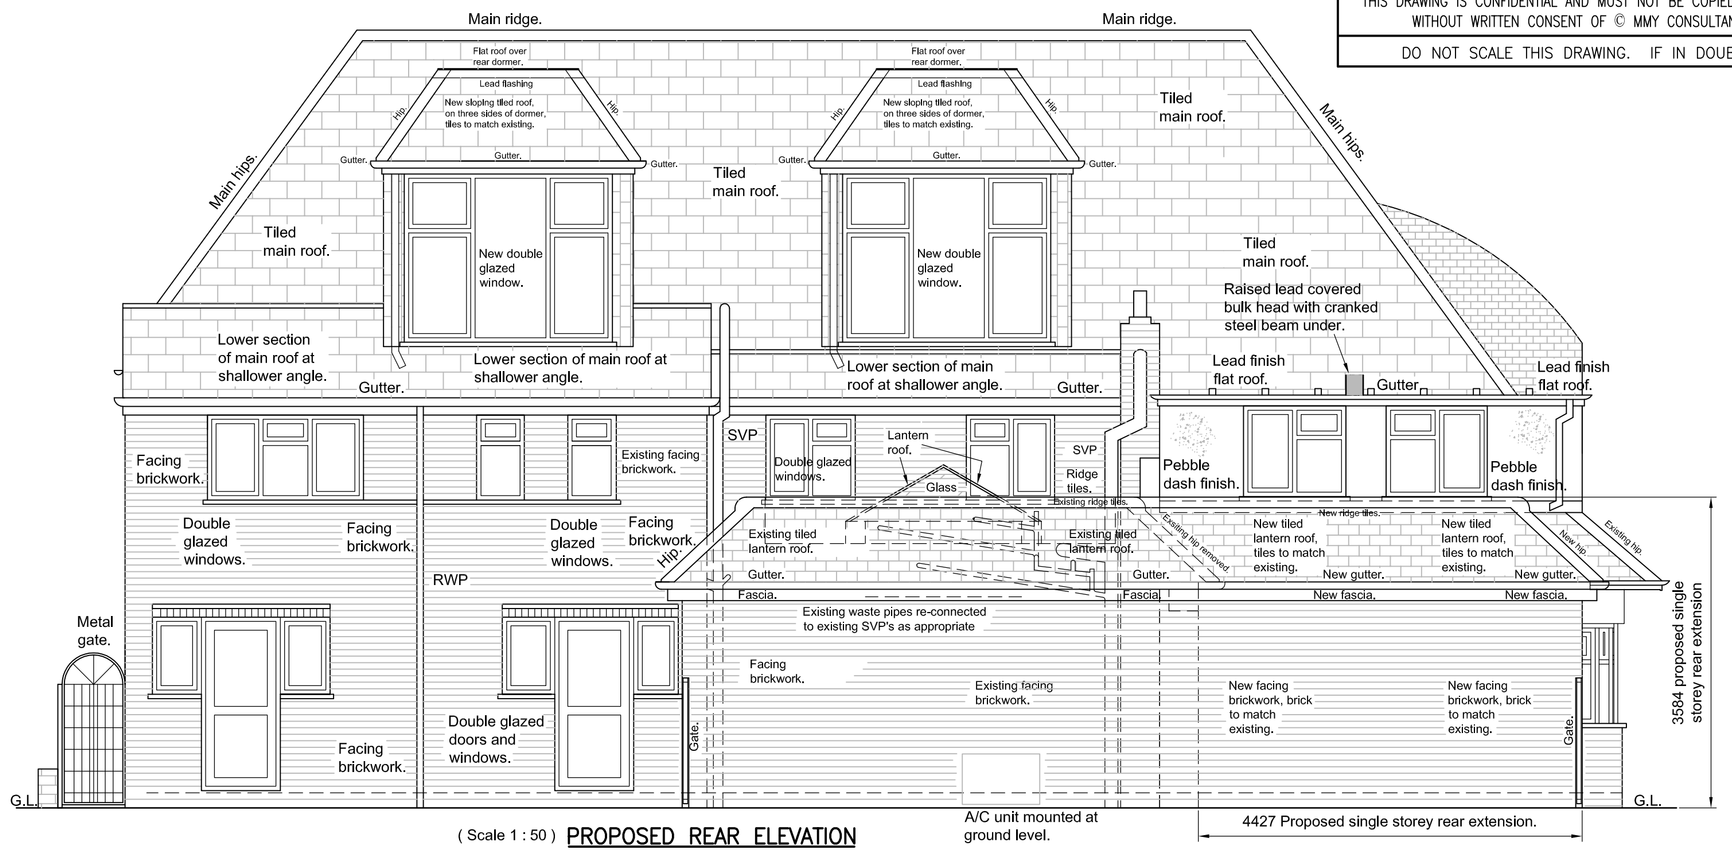

(Scale 1 : 50) PROPOSED REAR ELEVATION

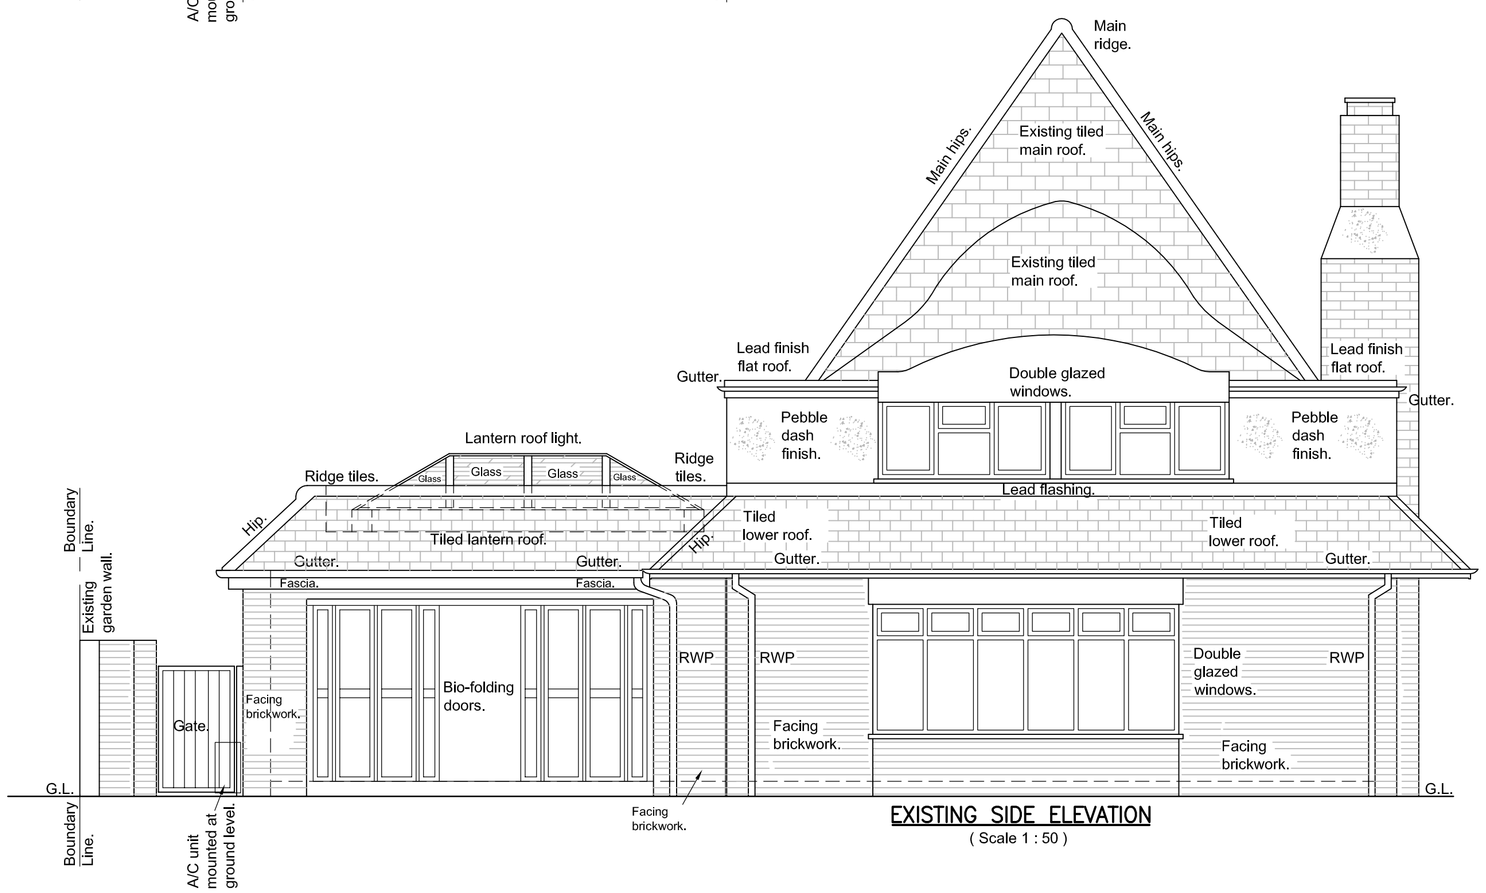

EXISTING SIDE ELEVATION

(Scale 1 : 50)

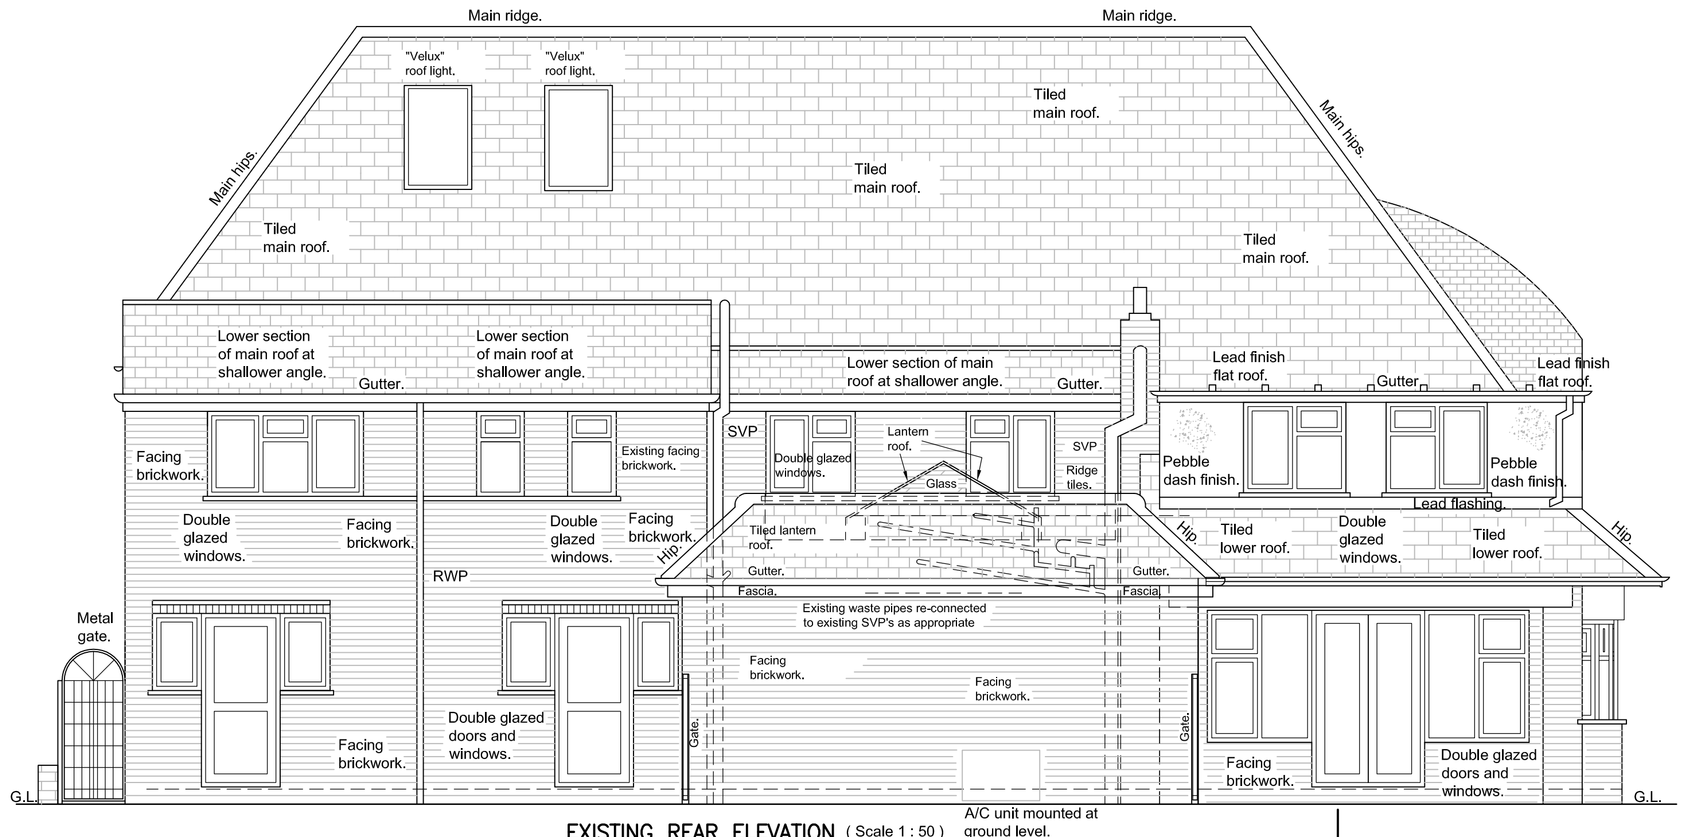

EXISTING REAR ELEVATION (Scale 1 : 50)

NOTES

1. This drawing is for Planning Purposes ONLY.

2. This drawing shall be read in conjunction with all other relevant drawings and specifications.

3. For further Existing and Proposed Floor Plans see drawings numbered ST/369/PL/D/501, /502, /503 and /504.

4. For further Existing and Proposed Elevations see drawings numbered ST/369/PL/D/504.

FOR PLANNING

Rev.	Date	Description	By
A	10.11.21	Issued for PLANNING APPROVAL Only.	O.Y.

MMY Consultants Ltd
Structural Engineers and Designers
52 Chestnut Avenue, Ewell, Epsom, Surrey KT19 0SZ
Tel/Fax - 020 8393 3500 Mobile - 0771 200 3042

Site.
8 WORCESTER GARDENS,
WORCESTER PARK, SURREY KT4 7HN

Client.
MR. AHMED SHABAN

Job Title.
PROPOSED SINGLE STOREY REAR AND LOFT EXTENSIONS, TWO NEW REAR DORMERS, GARAGE CONVERSION, INTERNAL ALTERS. AND NEW FRONT PORCH

Drawing Title.
EXISTING AND PROPOSED ELEVATIONS

Job No.	Drawing No.	Rev.
ST/369	ST/369/PL/D/505	A

Drawn By.	Date.	Checked.	Approved.	Scales.
OY	NOV 21	OY	OY	AS SHOWN