THE RIVERWALK
Durham

UNITS 9, 22-24

*NOTE:
ALL DIMENSIONS TO BE VERIFIED ON SITE BY MC.
ANY DISCREPANCIES TO BE REPORTED TO DESIGNER.

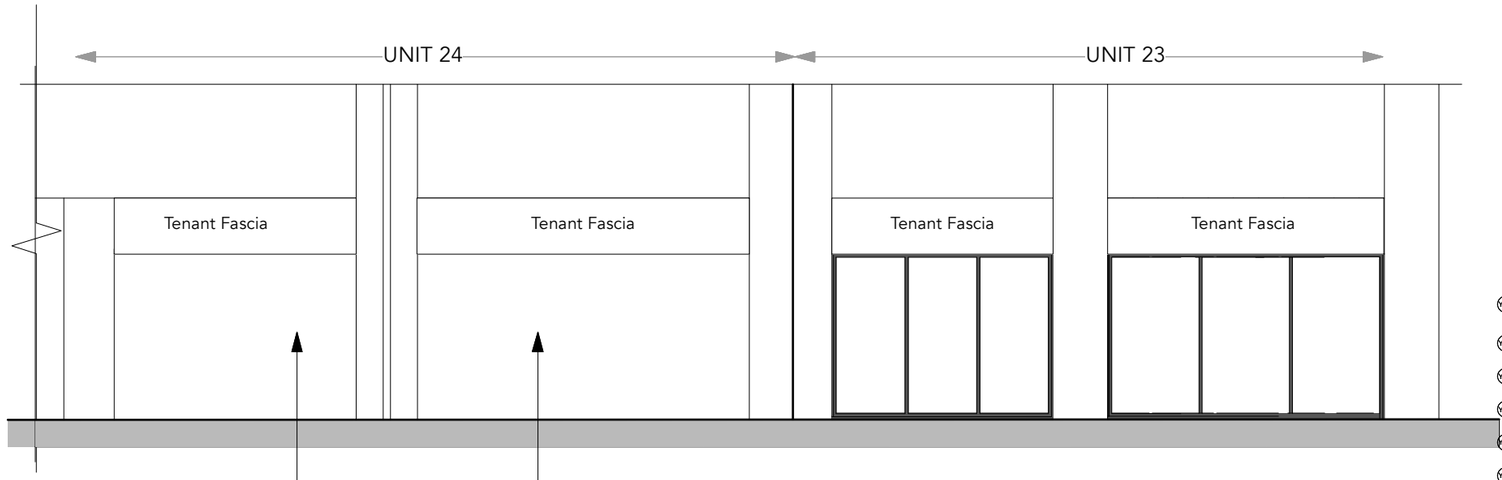

ELEVATION

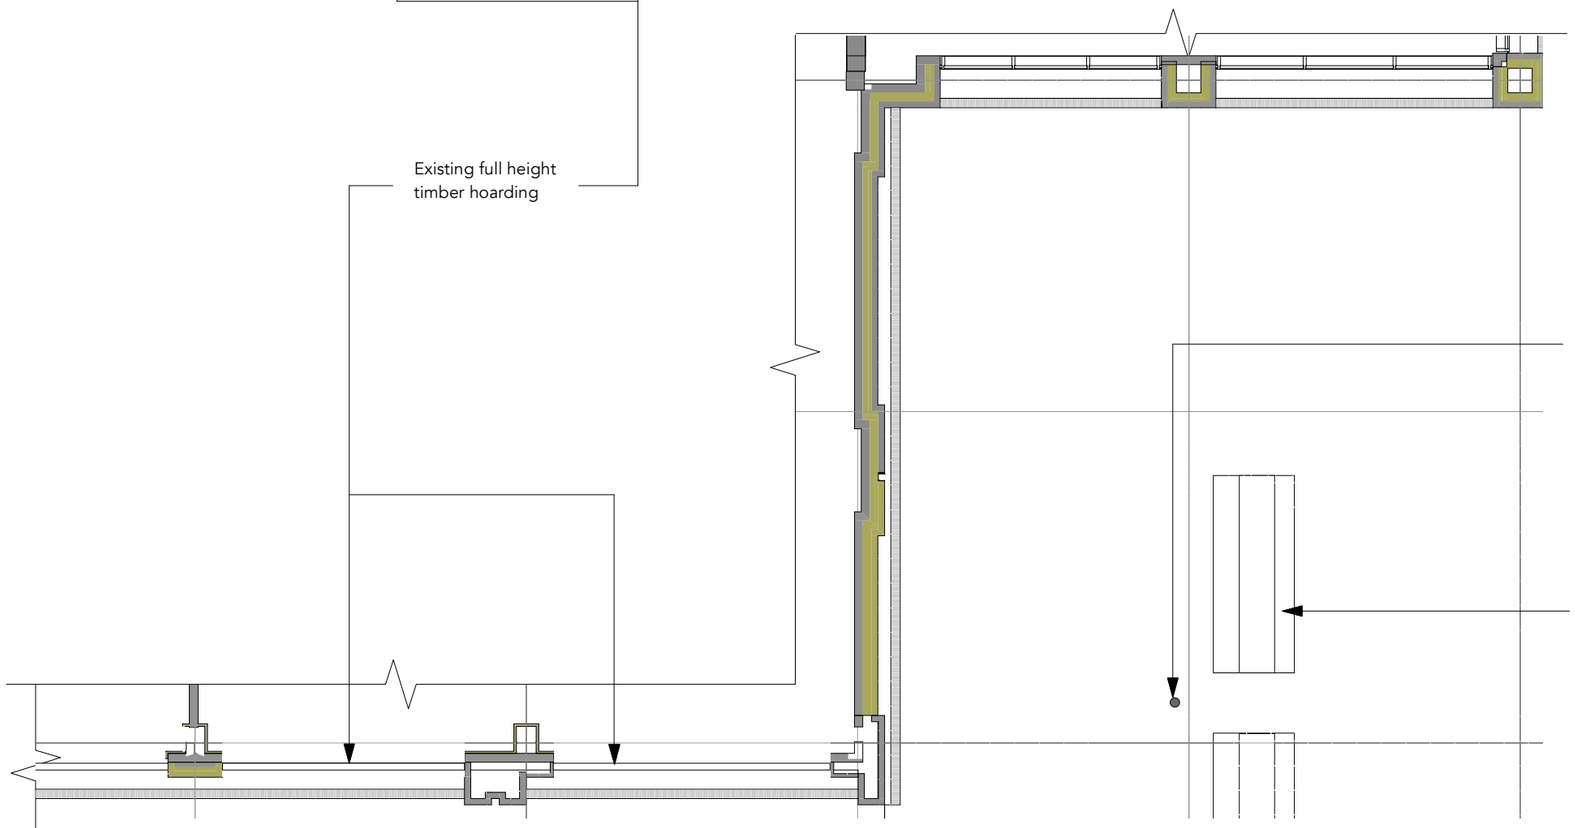

PLAN

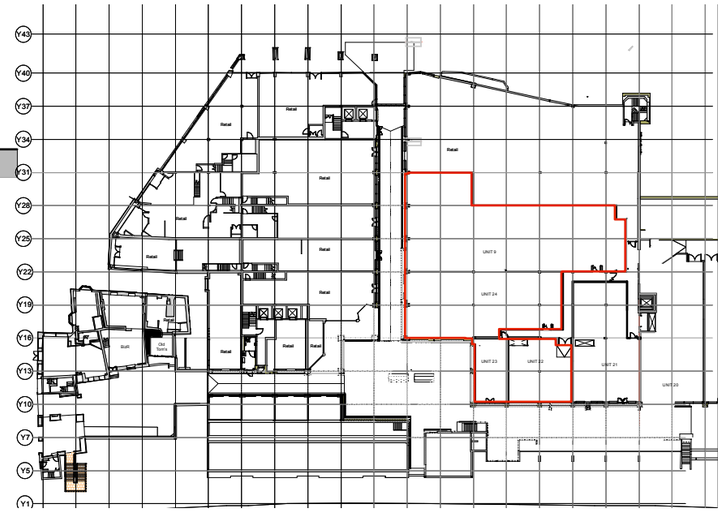

Location plan

0 2 4 6 8 10 20m

N

*NOTE:
ALL DIMENSIONS TO BE VERIFIED ON SITE BY MC.
ANY DISCREPANCIES TO BE REPORTED TO DESIGNER.

	SCALE:	DRAWN BY:	CHECKED BY:	DRAWN DATE:	REVISION DATE:	DRAWING TITLE:	DRAWING NO:	SITE ADDRESS:
THE BOX	1:50@A1 / 1:100@A3	SMR	TR	06.12.2021	..	EXISTING EXTERNAL ELEVATIONS	21.2707.E1-2	THE RIVERWALK DURHAM DH1 4SL