5 Pinfold lane South Luffenham - Location Plan

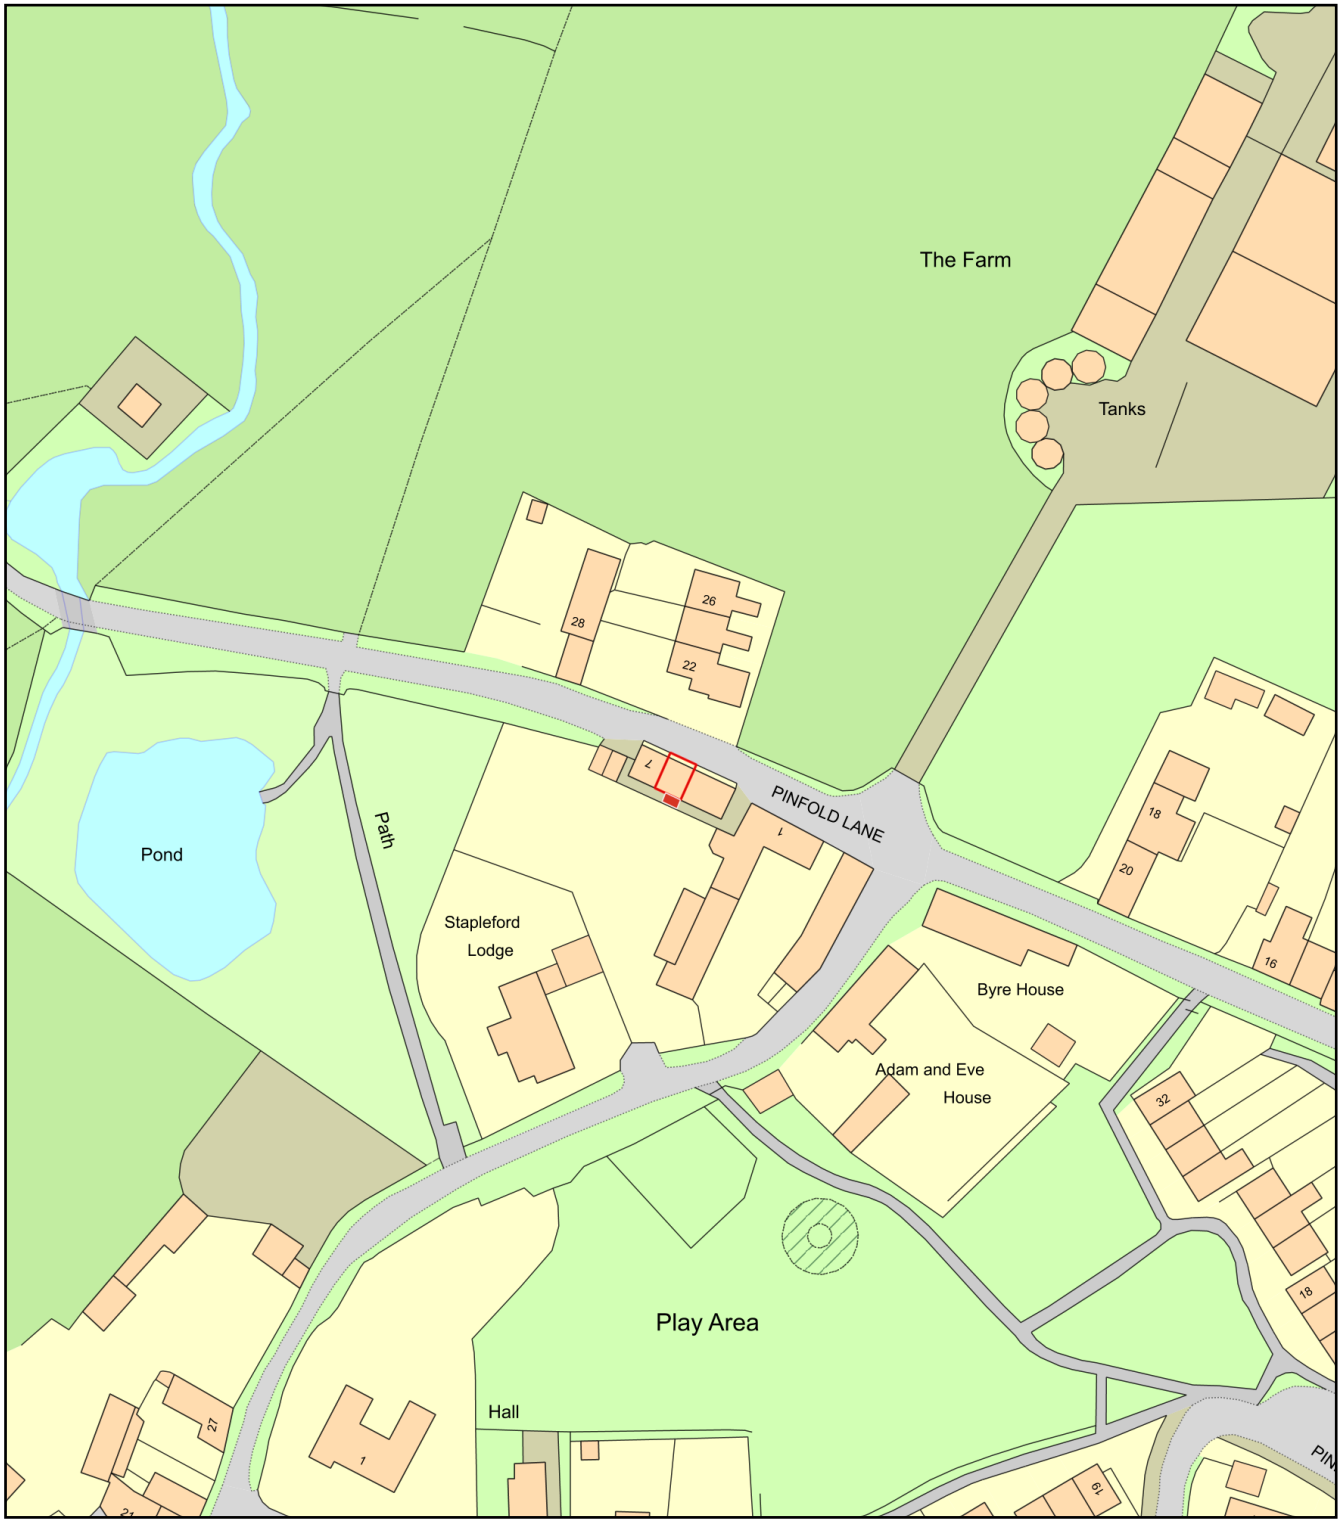

0 50
Metres

N

ReQuestaPlan

Plan Produced for: J Bell App 2022/0029/CLP

Date Produced: 12 Jan 2022

Plan Reference Number: TQRQM22012184206370

Scale: 1:1250 @ A4

© Crown copyright and database rights 2021 OS 100042766