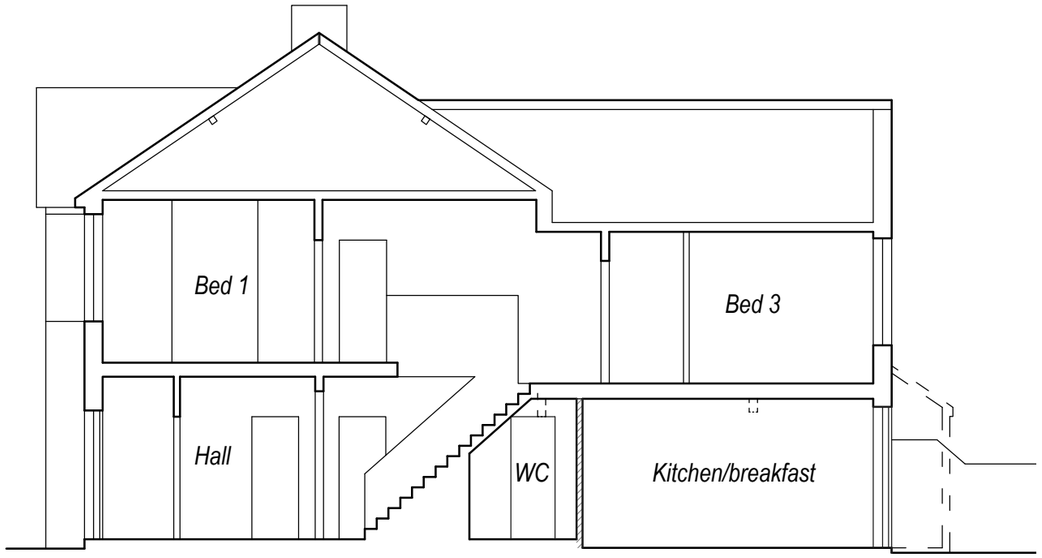

Section @ 1:100

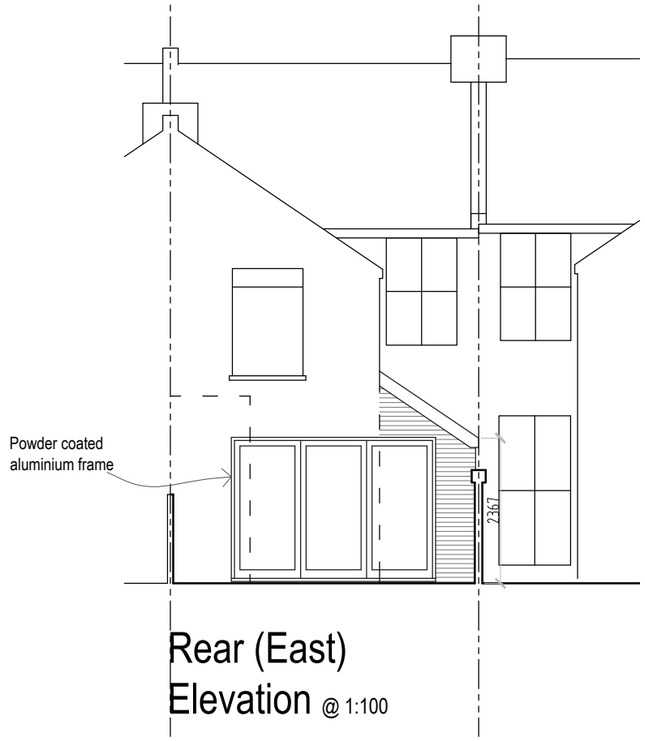

Rear (East)
Elevation @ 1:100

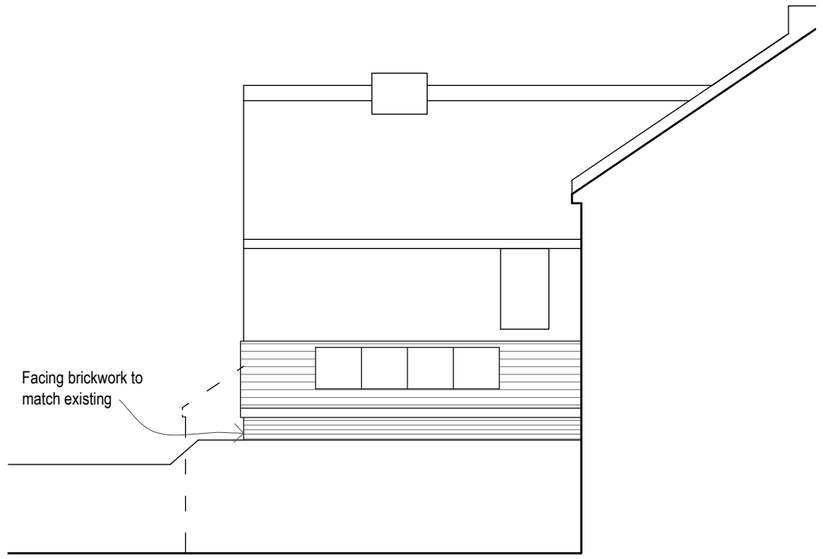

Side Elevation (North) @ 1:100

looking from no. 109 St Leonards Road

0 1 2 3 5m 10m

Scale 1:100

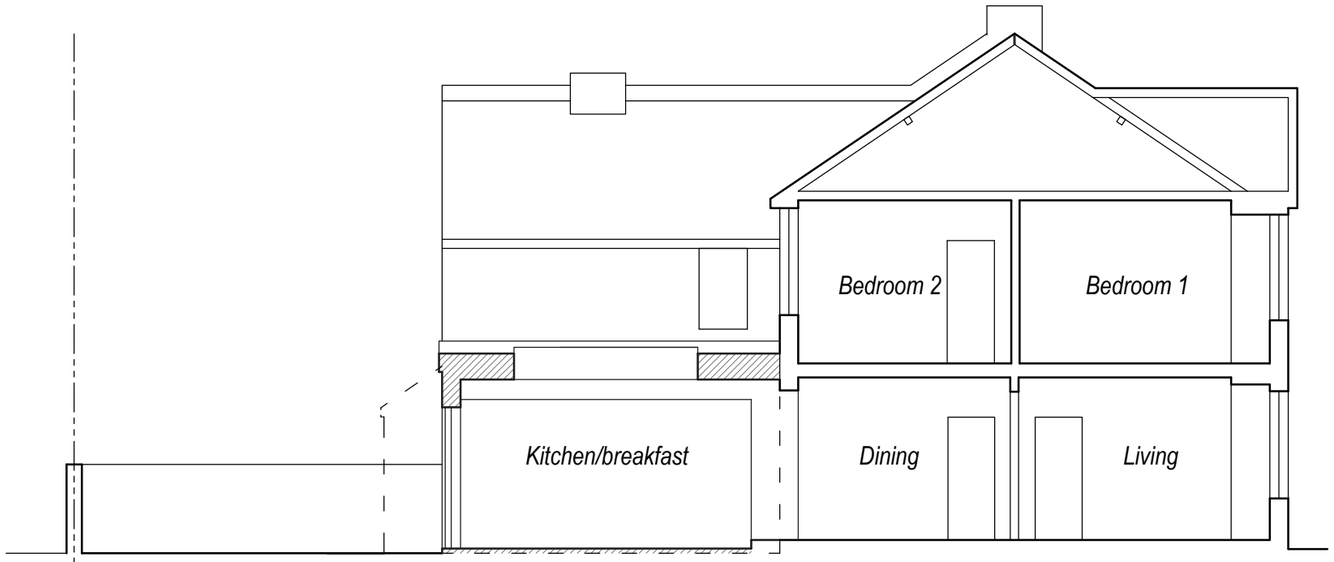

Side Elevation (North) @ 1:100

Rev	Description	Date

Job Reference	Client
Extension 107 St Leonards Road Hove, BN3 4QQ	Mr Dowsing

Drawing Title	Drawing No	Rev
Proposed Section & Elevations	ADC 1418/06	

Date	Scale	Dwg Size	Plot Style	Drawn	Checked
22.12.21	1:100	A3	ADCgreyscale	CW	AD

All dimensions to be checked on site and do not scale from this drawing. This drawing should be approved by Local Authority Building Control or other appropriate checking authority prior to commencement of work. This drawing should not be reproduced without the prior consent of the author.

ADC Alistair Dodd Consulting

Architectural Services

72a Beaconsfield Road . Brighton . East Sussex . BN1 6DD
Tel: 01273 669466
Email: info@adcbrighton.co.uk
WWw.adcbrighton.com