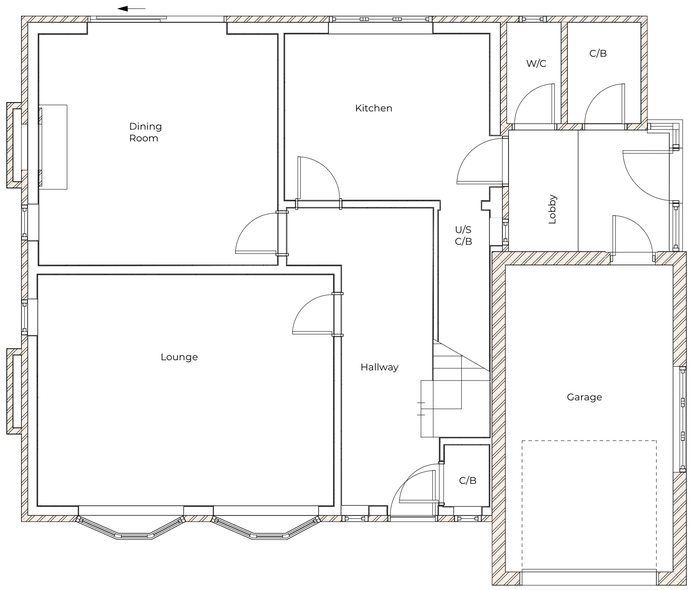

1 Ground Floor
Scale: 1:50

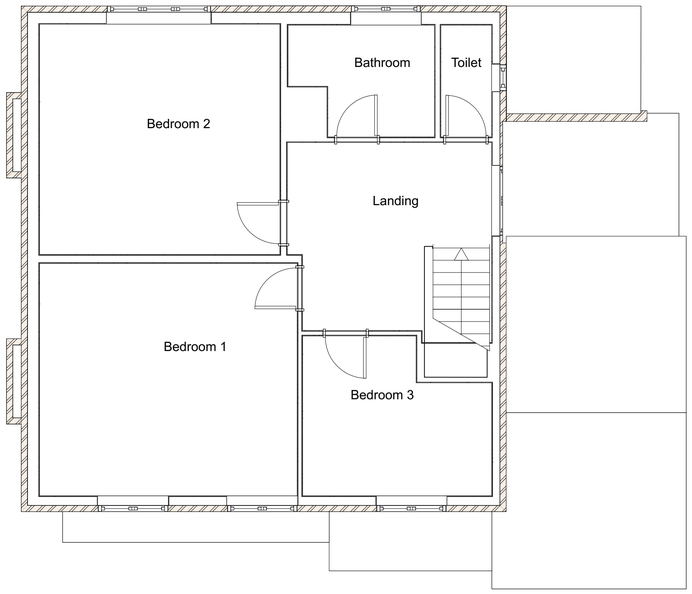

2 First Floor
Scale: 1:50

Old Forge
23 Kidderminster Road
Bewdley
DY12 1AQ
tel +44(0)1299 407988
e: admin@baustudioarchitecture.co.uk
www baustudioarchitecture.co.uk

Notes:

1. Copyright of Baustudio Architecture
2. Do not scale from drawing.
3. Use figured dimensions only.
4. All dimensions to be checked on site.
5. Drawings based on information supplied to Baustudio Architecture. Baustudio Architecture do not accept responsibilty for the accuracy of this information.
6. For information purposes only, not for construction.

Rev.	Description	Date

Client
Katrina Felgate

Project
161 Birmingham Road, kidderminster, DY10 2SL

Project Number	Drawing Number	Rev
210817	P01	-

Drawing Title
Existing Plans

Drawing Status	INFORMATION
Issue Date	11/01/2022
Drawn By	SA
Checked By	JS
Scale	1:50@A1