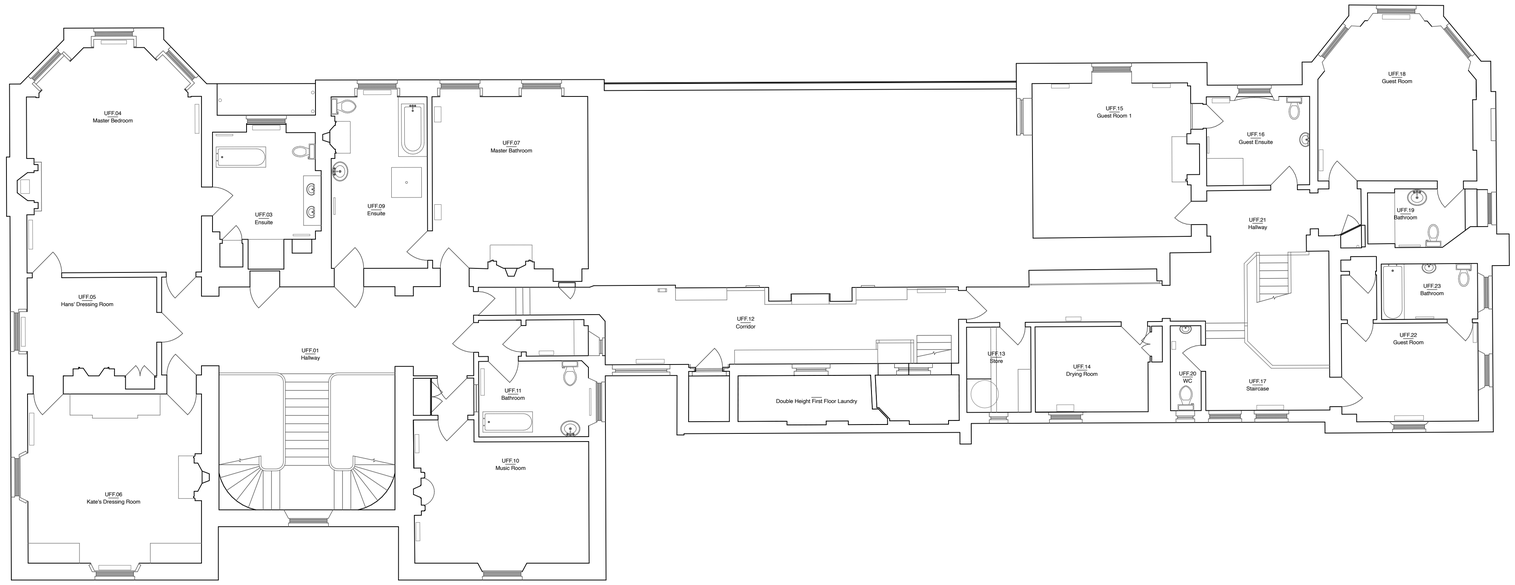

1 **EXISTING UPPER FIRST FLOOR - GENERAL ARRANGEMENT**
Scale: 1:100

Copyright © BWT DEVELOPMENTS Ltd.

General Notes:

1. This Drawing shall be read in conjunction with all related BWT DEVELOPMENTS Ltd., Architect, Consultant and Subcontractor Drawings issued on the Project and any other relevant information.

2. This drawing is for the purpose of design intent and extent only and is not to be used for construction.

3. All dimensions are in millimetres unless otherwise indicated.

4. Do not scale from this drawing, unless for planning purposes only.

5. All dimensions to be verified on site prior to the commencement of any work or the production of shop drawings. Any discrepancies to be reported to the Designer (BWT DEVELOPMENTS Ltd.).

6. Refer to Sheet **0151-A-000-01** for Definitions + General Requirements

Notes:

Rev	Date	Description
A	17/12/21	PLANNING

bwt
14-15 Vernon Street, London, W14 0RJ
t 020 7183 5350
e studio@bwtlondon.com
w. www.bwtlondon.com

PROJECT: WARRENS
BRAMSHAW, NEW FOREST, S043 4JH

JOB: 0151
TITLE: EXISTING UPPER FIRST
STATUS: PLANNING
DATE: 17/12/21 SCALE: 1:100 (A1)
DRAWN: ZT INSPECTED: BC
REV: **A** NUMBER: **0151-P-000-04**