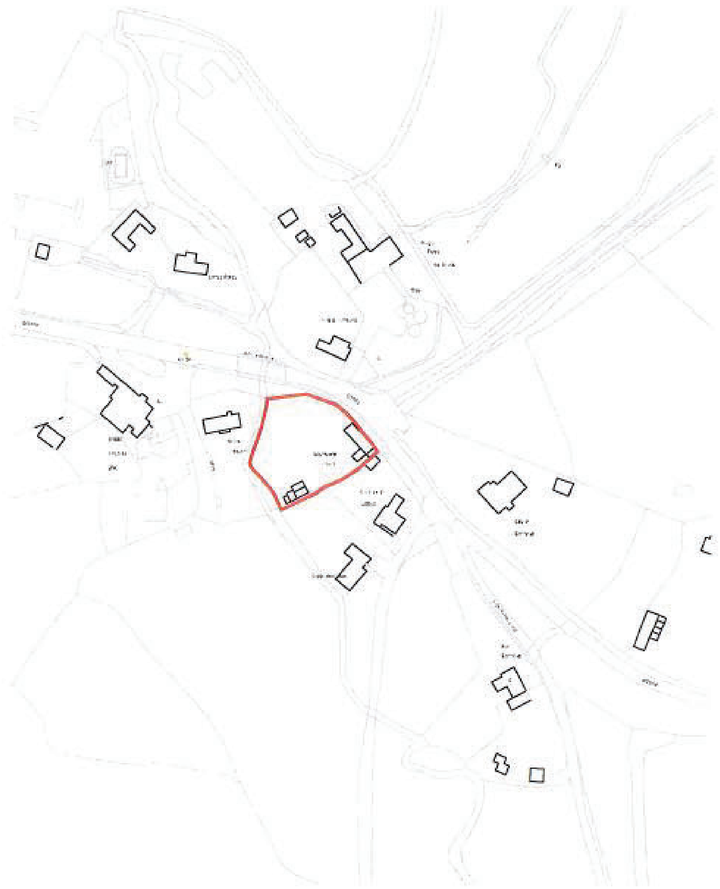

SITE LOCATION PLAN

SCALE BAR

1:1250 @ A1 / 1:2500 @ A3

0M 20M 40M 60M 80M 100M 200M

LOCATION PLAN

SCALE BAR

1:500 @ A1 / 1:1000 @ A3

0M 10M 20M 30m 40M 50M 100M

THIS DRAWING IS TO BE READ IN CONJUNCTION WITH ALL RELEVANT SPECIFICATIONS AND DRAWINGS ISSUED. FOR DISCREPANCIES OR OMISSIONS CONTACT MOBILE CAD SURVEYING SOLUTIONS LTD PRIOR TO WORK COMMENCING. THE CONTRACTOR IS TO CHECK AND VERIFY ALL BUILDING AND SITE DIMENSIONS AND LEVELS BEFORE WORK COMMENCES.

© COPYRIGHT MCAD – CAD SURVEYING SOLUTIONS LTD 2019

DO NOT SCALE FROM THIS DRAWING OTHER THAN FOR PLANNING PURPOSES

NOTE
AREAS SHOWN INDICATIVELY VOTED AND INDICATED BY GREY DASHED LINE AS LINE BELOW

LEVEL DATUM & ORIENTATION

N

ABBREVIATIONS & LEGEND

REV DATE AMENDMENTS

Mobile CAD office & on site Surveying

PROJECT: PLANNING DRAWINGS
ADDRESS: WILTSHIRE COTTAGE, PROOL RAMSHAYN, LYNDHURST, HANTS, SO43 7HE
DMS NO : PL - 001
DMS TITLE: SITE LOCATION PLAN
DMS DATE: JULY 2019
DMS SIZE: SCALE AS SHOWN @ A1
DRAWN: JW CHECKED: DM