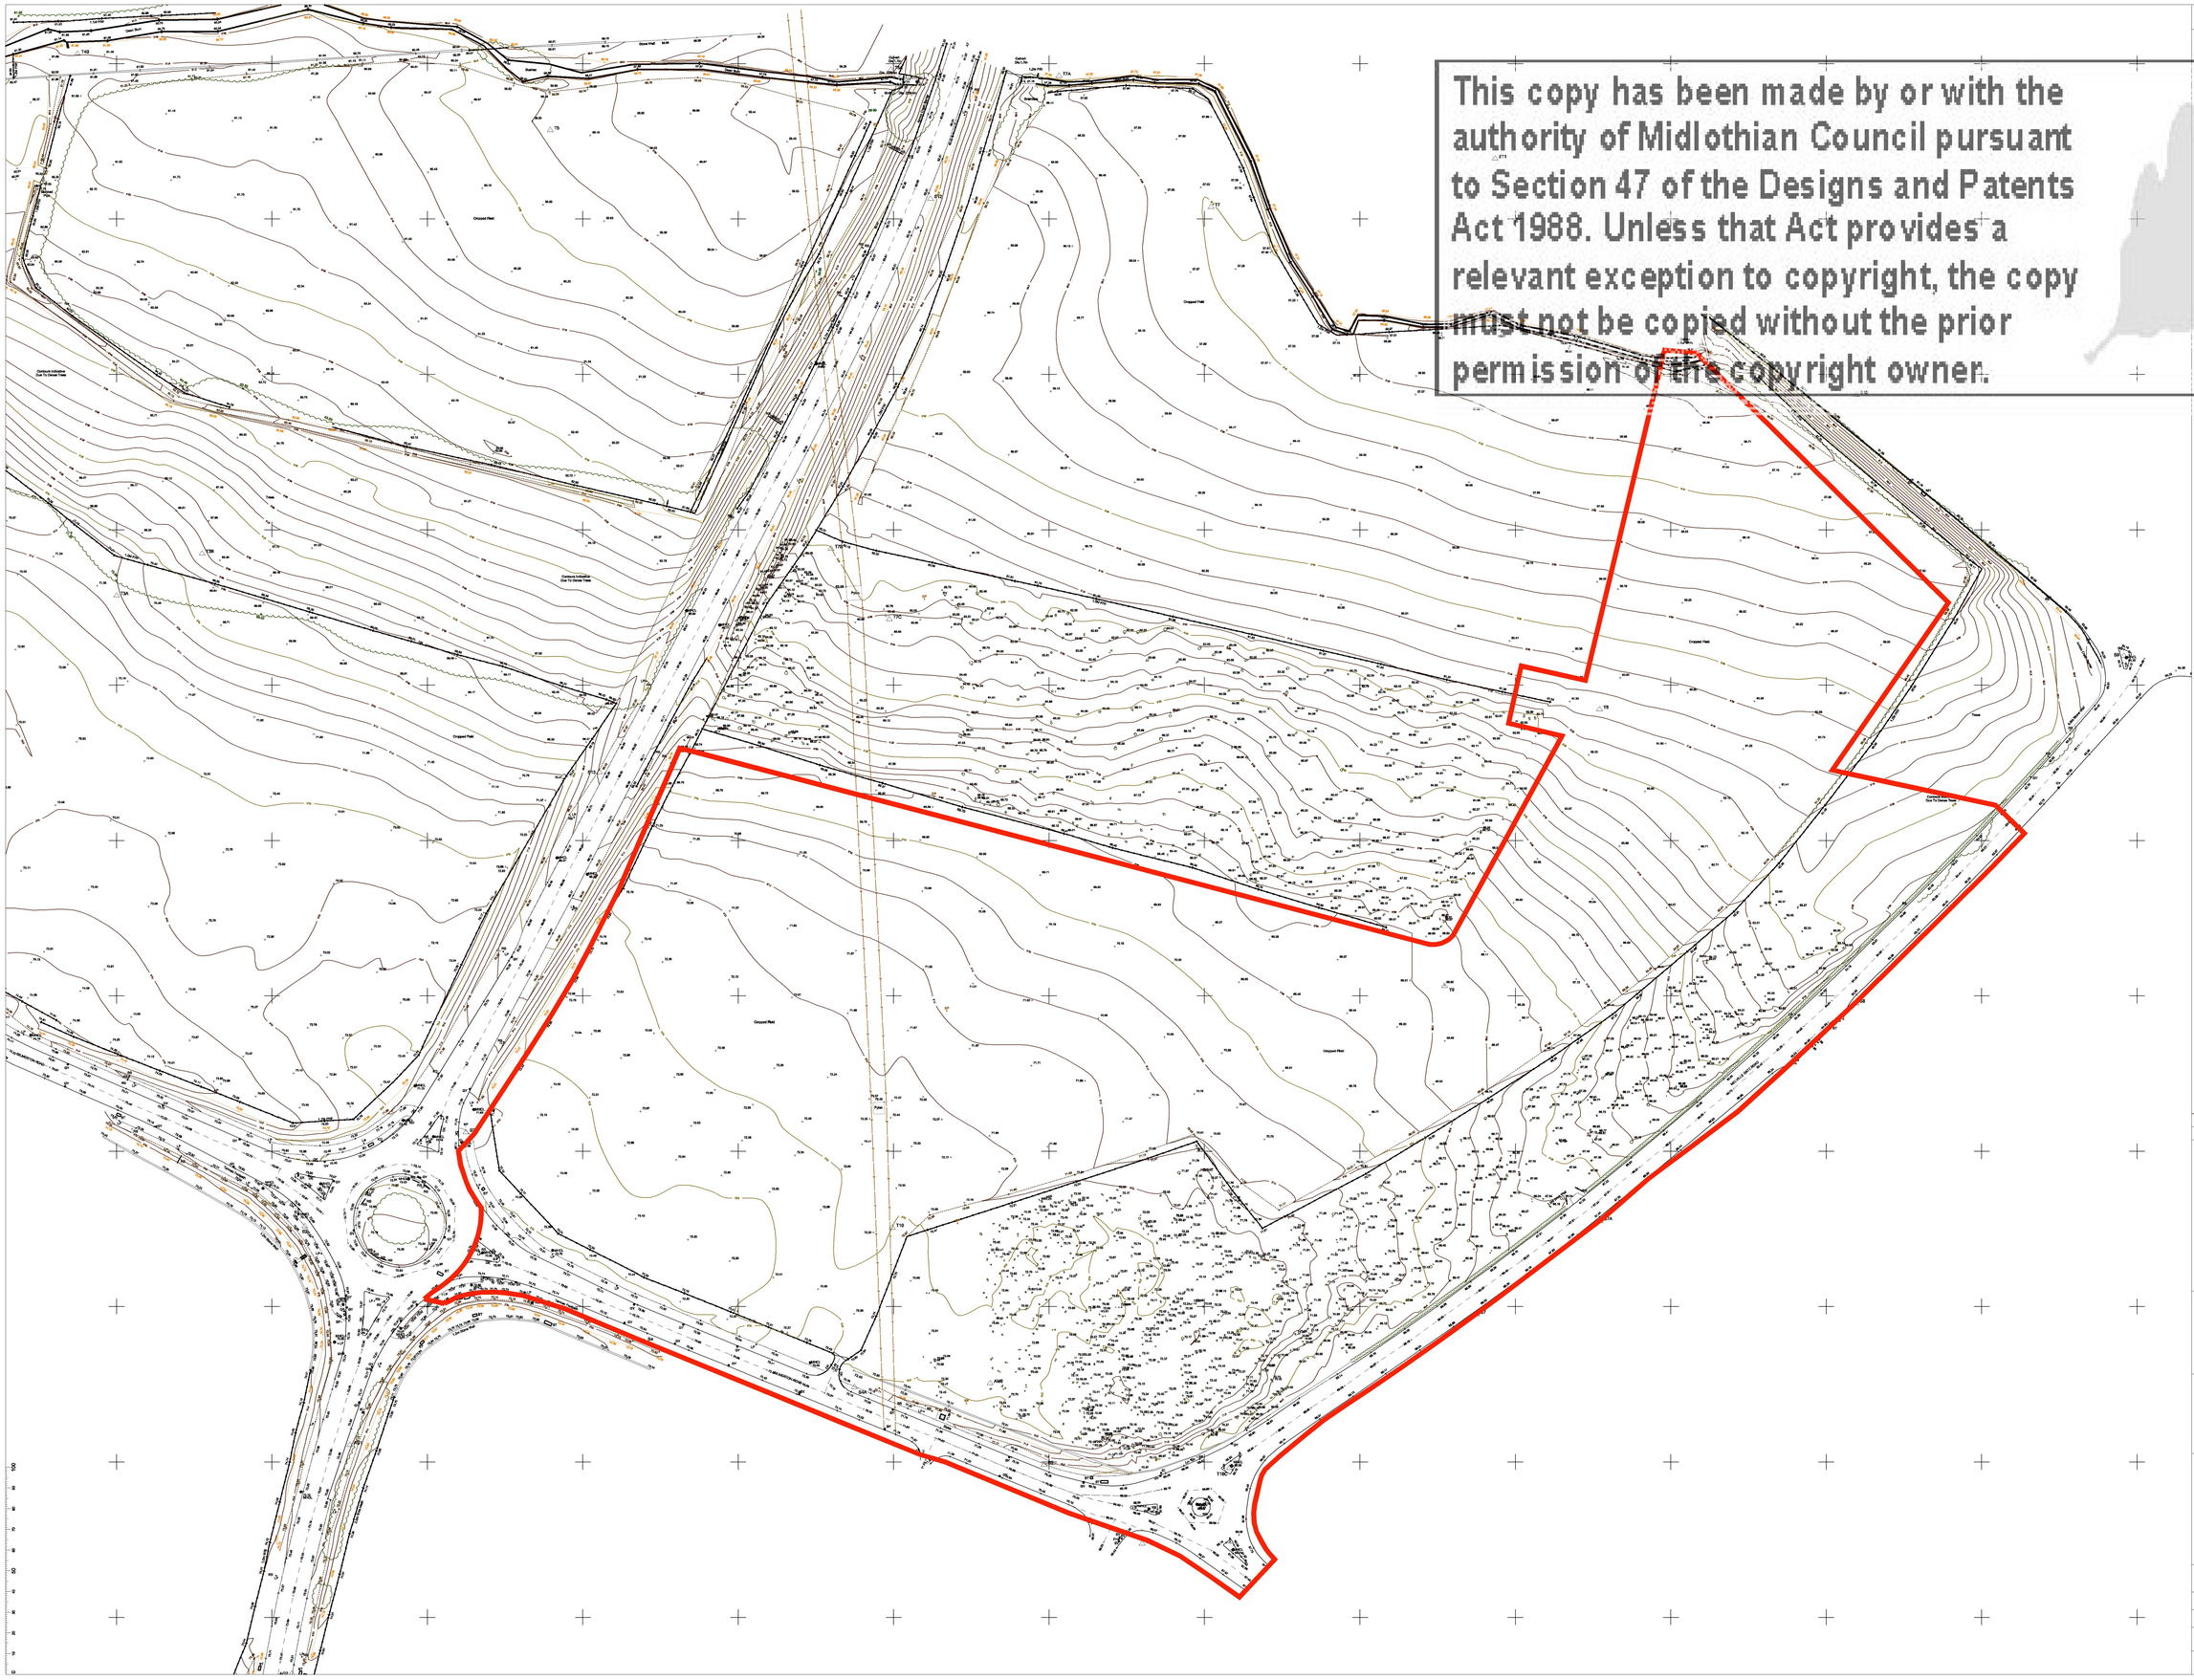

This copy has been made by or with the authority of Midlothian Council pursuant to Section 47 of the Designs and Patents Act 1988. Unless that Act provides a relevant exception to copyright, the copy must not be copied without the prior permission of the copyright owner.

NOTES

IMPORTANT

HEALTH, SAFETY & ENVIRONMENTAL INFORMATION

IN ADDITION TO THE HAZARDS AND RISKS NORMALLY ASSOCIATED WITH THE TYPE OF WORK DETAILED ON THIS DRAWING, PLEASE NOTE THE FOLLOWING ADDITIONAL RISKS TO HEALTH AND SAFETY:-

CONSTRUCTION PHASE:-

- NO UNUSUAL RISK

IT IS ASSUMED THAT ALL WORKS WILL BE CARRIED OUT BY A COMPETENT CONTRACTOR WORKING, WHERE APPROPRIATE, TO AN APPROVED METHOD STATEMENT.

REV	AMENDMENTS	BY	CHKD	APRD	DATE
0	-	-	-	-	-

QUATTRO CONSULT

38 Thistle Street • Edinburgh • EH2 1EN
Tel: 0131 220 6668
Email: quattro@quattroconsult.co.uk

CLIENT

BUCCLEUCH PROPERTY

PROJECT

PROPOSED MIXED USE DEVELOPMENT SHERIFFHALL SOUTH

TITLE

TOPO SURVEY

STATUS

INFORMATION

DRAWN	CHECKED	APPROVED
RD	MF	-
DATE Nov 2021	DATE Nov 2021	DATE -

DRAWING SCALE	ORIGINAL DRAWING SIZE
1500	1189 x 841 - A0

DRAWING No	REV.
4536 - 300 - 011	0