This drawing is subject to Copyright & must not be copied or reproduced without prior consent.

All heights, sizes, levels and dimensions are to be checked on site prior to the commencement of the works any ommisions are to be reported to ICI Architecture Studio at once.

Figured dimensions are to be taken in preference to scaling and any errors are to be reported to us.

This drawing has been prepared in accordance with the CDM (Construction Design Management) and all foreseable design risks to those involved or affected by the construction have been avoided wherever possible.

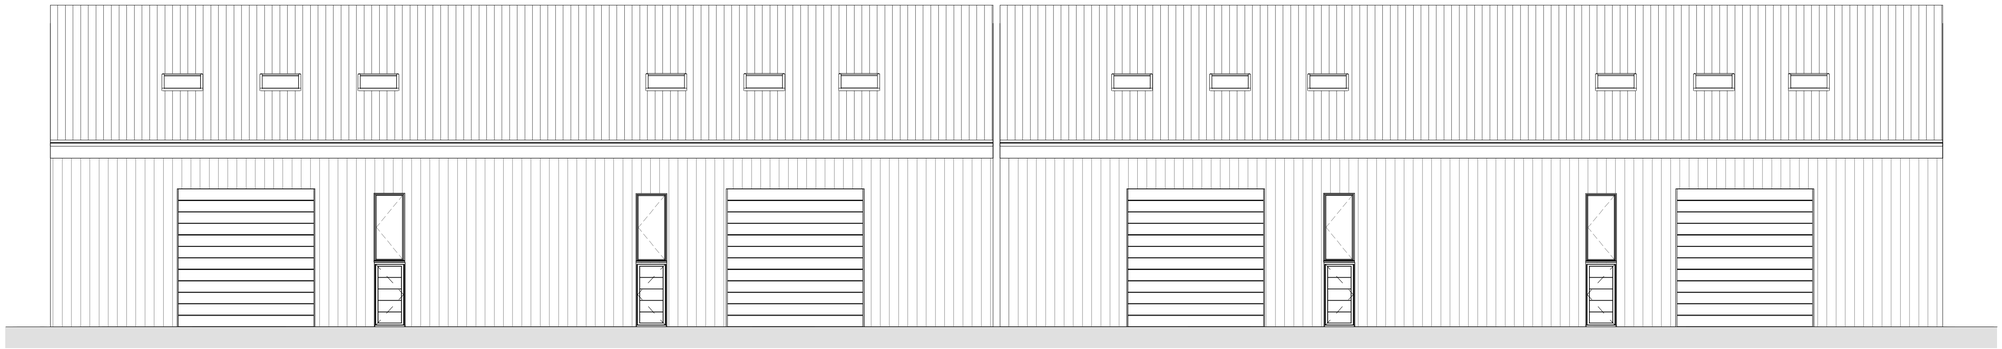

Proposed Principal Elevation NWS Workshop
1 : 100

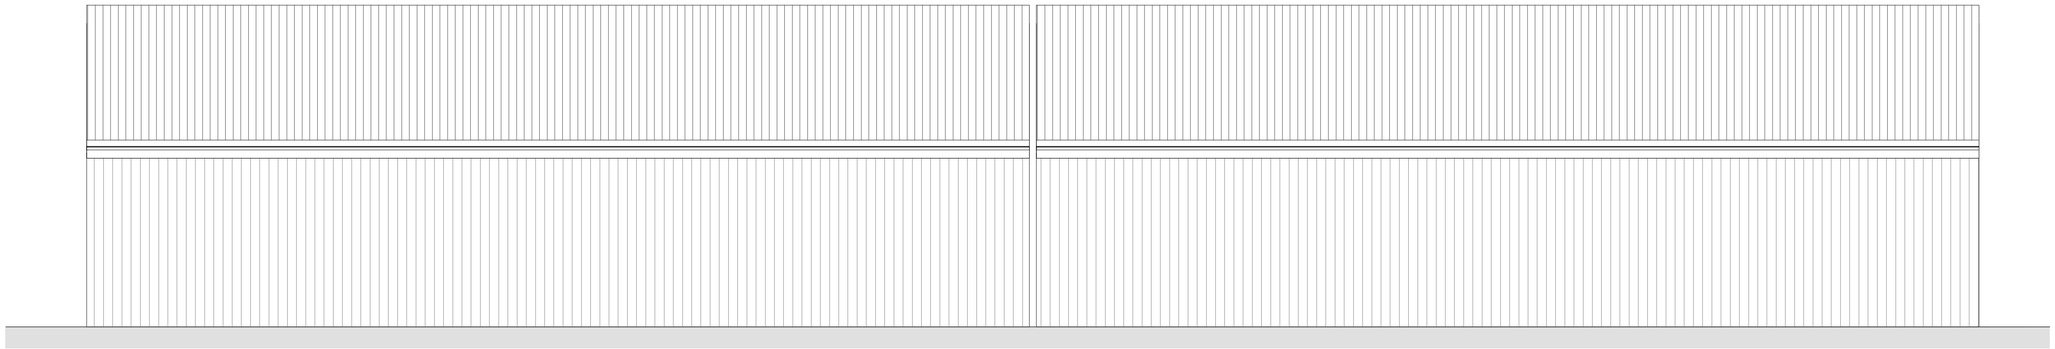

Proposed Rear Elevation NWS Workshop
1 : 100

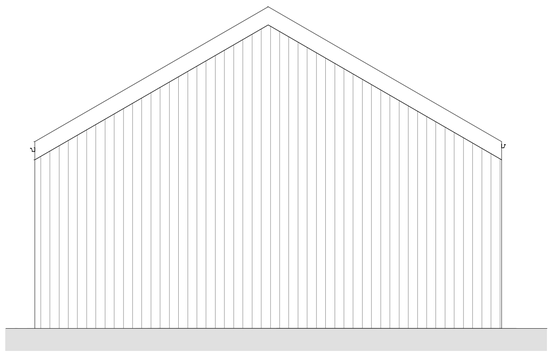

Proposed Side Elevation NWS Workshop
1 : 100

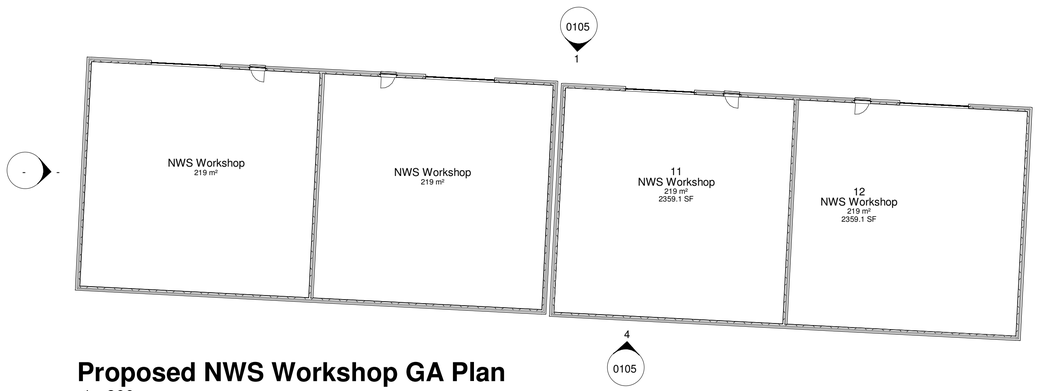

Proposed NWS Workshop GA Plan
1 : 200

Rev	Date	By	Detail

ICI ARCHITECTURE STUDIO
| Inspire | Create | Innovate

Tel: 07714 820347 www.ICI-Architecture.co.uk

Drawing status
Planning Application / Indicative

Client
NWS Motor Services Ltd

Project/Location
Proposed new workshops and storage facilities

NWS Motor Services Ltd
A41 Higher Heath,
Whitchurch,
SY13 2HX

Drawing title
Proposed Plan & Elevations NWS Motors Outbuildings

Scale(s)	Date	Drawn	Checked	Job Number
As indicated @A1	10/06/21	JK	JK	2098

Drawing number	Revision
2098-XX-XX-XX-DR-A-0105	

C:\Users\jorda\OneDrive - ICI Architecture Studio\ICI Architecture Studio\02 Projects\2098 NSW Project\Scheme Proposals V2.rvt