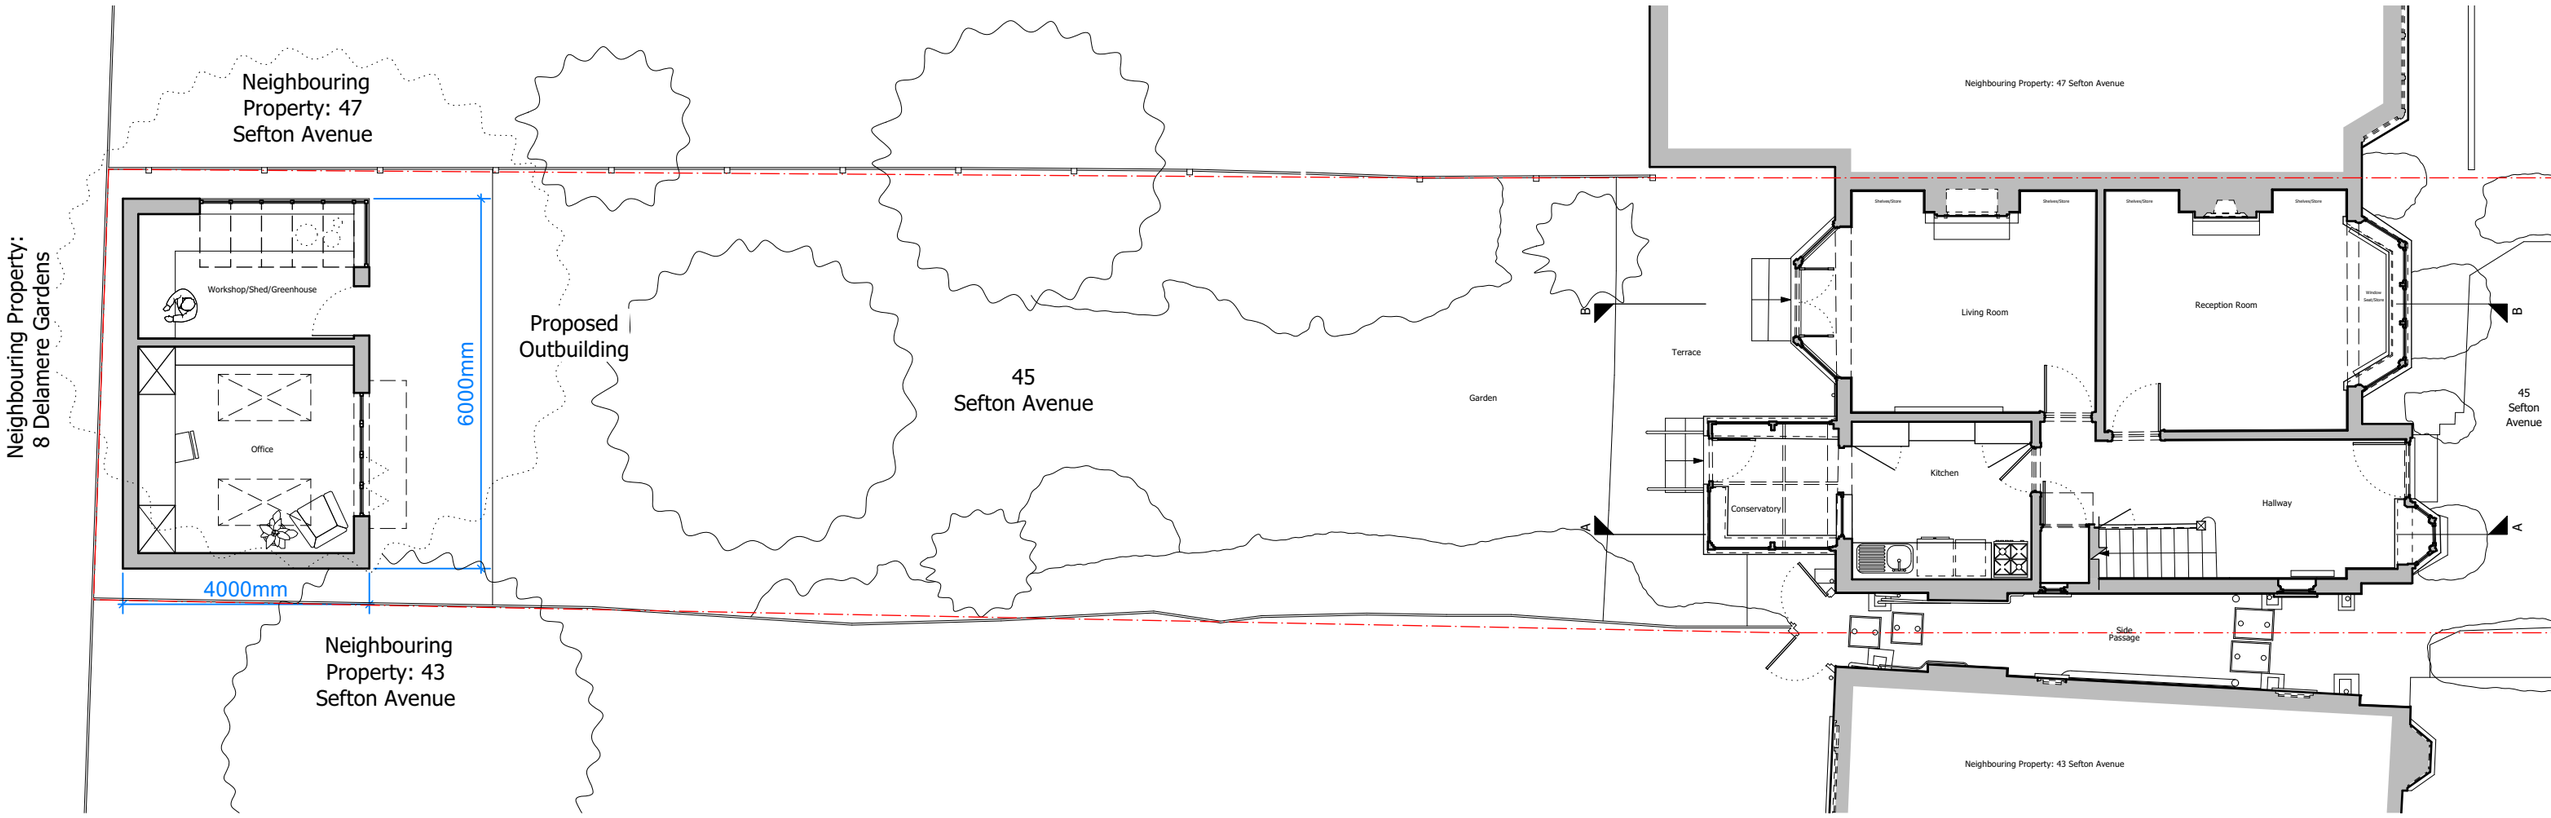

Notes

- All contents copyright.
- Do not scale.
- Based on survey by others.
- Contractor to verify all dimensions on site.
- Read in conjunction with all relevant Architect's, Consultant's & Supplier's information.
- Report any discrepancies to the Architect.

1/100 Scale Bar - Metres

1 2 3 4 5

North - Indicative Only

Project	**Extensions and Alterations at 45 Sefton Avenue, London, NW7 3QE**		
Drawing	**Garden Plan As Proposed**		
Number	**2116_A205**	Status	**Information**
Scale	**1/100 @ A3**	Drawn	**FMS**
Date	**10/01/22**	Checked	**NJK**

Neil Kahawatte Architects

Studio 36
Archway Studios
Bickerton House
25-27 Bickerton Road
London, N19 5JT

020 7360 5330
mail@neilkahawatte.com
Company Number: 8530938