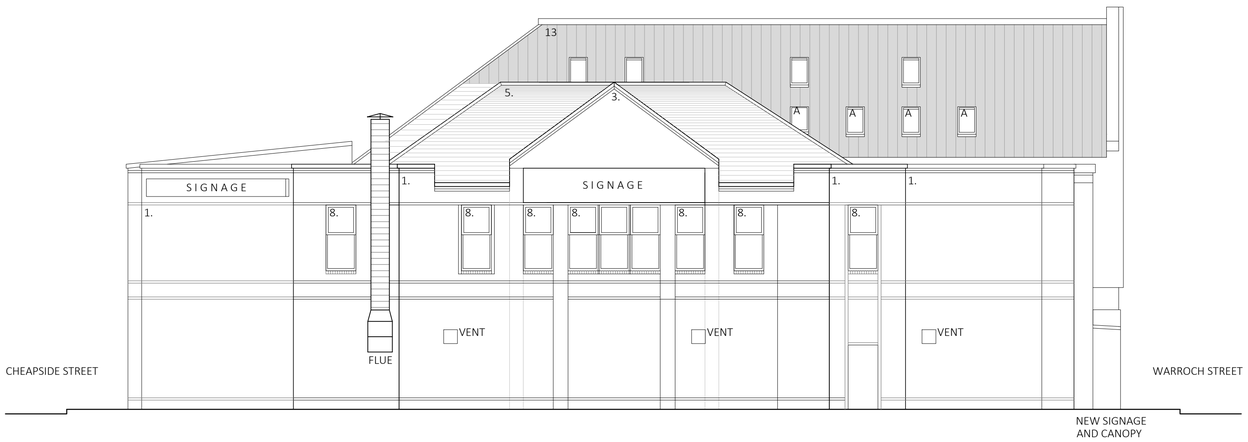

NORTH ELEVATION

EAST ELEVATION

SOUTH ELEVATION

WEST ELEVATION

MATERIALS KEY:

1. STRETCHER BOND RED BRICK
2. STRETCHER BOND BRICK - NEW WHITE/ BLACK PAINTED FINISH
3. WET DASH RENDER - WHITE/CREAM
4. HARLING / PEBBLE DASH
5. SLATED ROOF
6. FELT ROOF
7. NEW TIMBER FRAME WINDOW - BROWN
8. UPVC CASEMENT WINDOW - WHITE
9. ROOFLIGHT
10. RED DRESSED SANDSTONE
11. CORRUGATED SHEET METAL ROOF
12. NEW STO COLOURED RENDER EXTERNAL INSULATION - COLOUR TO BE CONFIRMED
13. NEW INSULATED PROFILED METAL EXTERNAL ROOF CLADDING

27no. NEW VELUX ROOFLIGHTS

A = AUTOMATIC/ MOTOR OPERATED (18no. TOTAL)

SCALE BAR 1:100
0.2m 2m 4m 5m 6m 8m 10m

ALL SIZES TO BE TAKEN AND CHECKED ON SITE BY THE CONTRACTOR PRIOR TO PREPARATION OF SHOP DRAWINGS OR FABRICATION OF PARTS THIS DRAWING SHOULD NOT BE SCALED. ANY DISCREPANCIES TO BE BROUGHT TO THE IMMEDIATE ATTENTION OF THE ARCHITECT COPYRIGHT OF DESIGN AND DRAWING RESERVED

REV	DESCRIPTION	BY	DATE

ZMARCHITECTURE
62 albion street
glasgow
g1 1ny
t 0141 572 7001
mail@zmarchitecture.co.uk
www.zmarchitecture.co.uk

CLIENT	ZM ARCHITECTURE		STATUS PLANNING
PROJECT	WARROCH STREET		
	ELEVATIONS		
TITLE	AS PROPOSED		
JOB NO	21030	SCALE 1:100 @ A1 SIZE	AL(0)1030 -
DRAWN	LR	DATE DEC 21	
Location	S:\2021\2030 - WARROCH STREET\AI AUTOCAD DRAWINGS & SPECIFICATION_AL SERIES\AL(0)1030 - PLANNING AS PROPOSED.DWG		DRG. No. REV