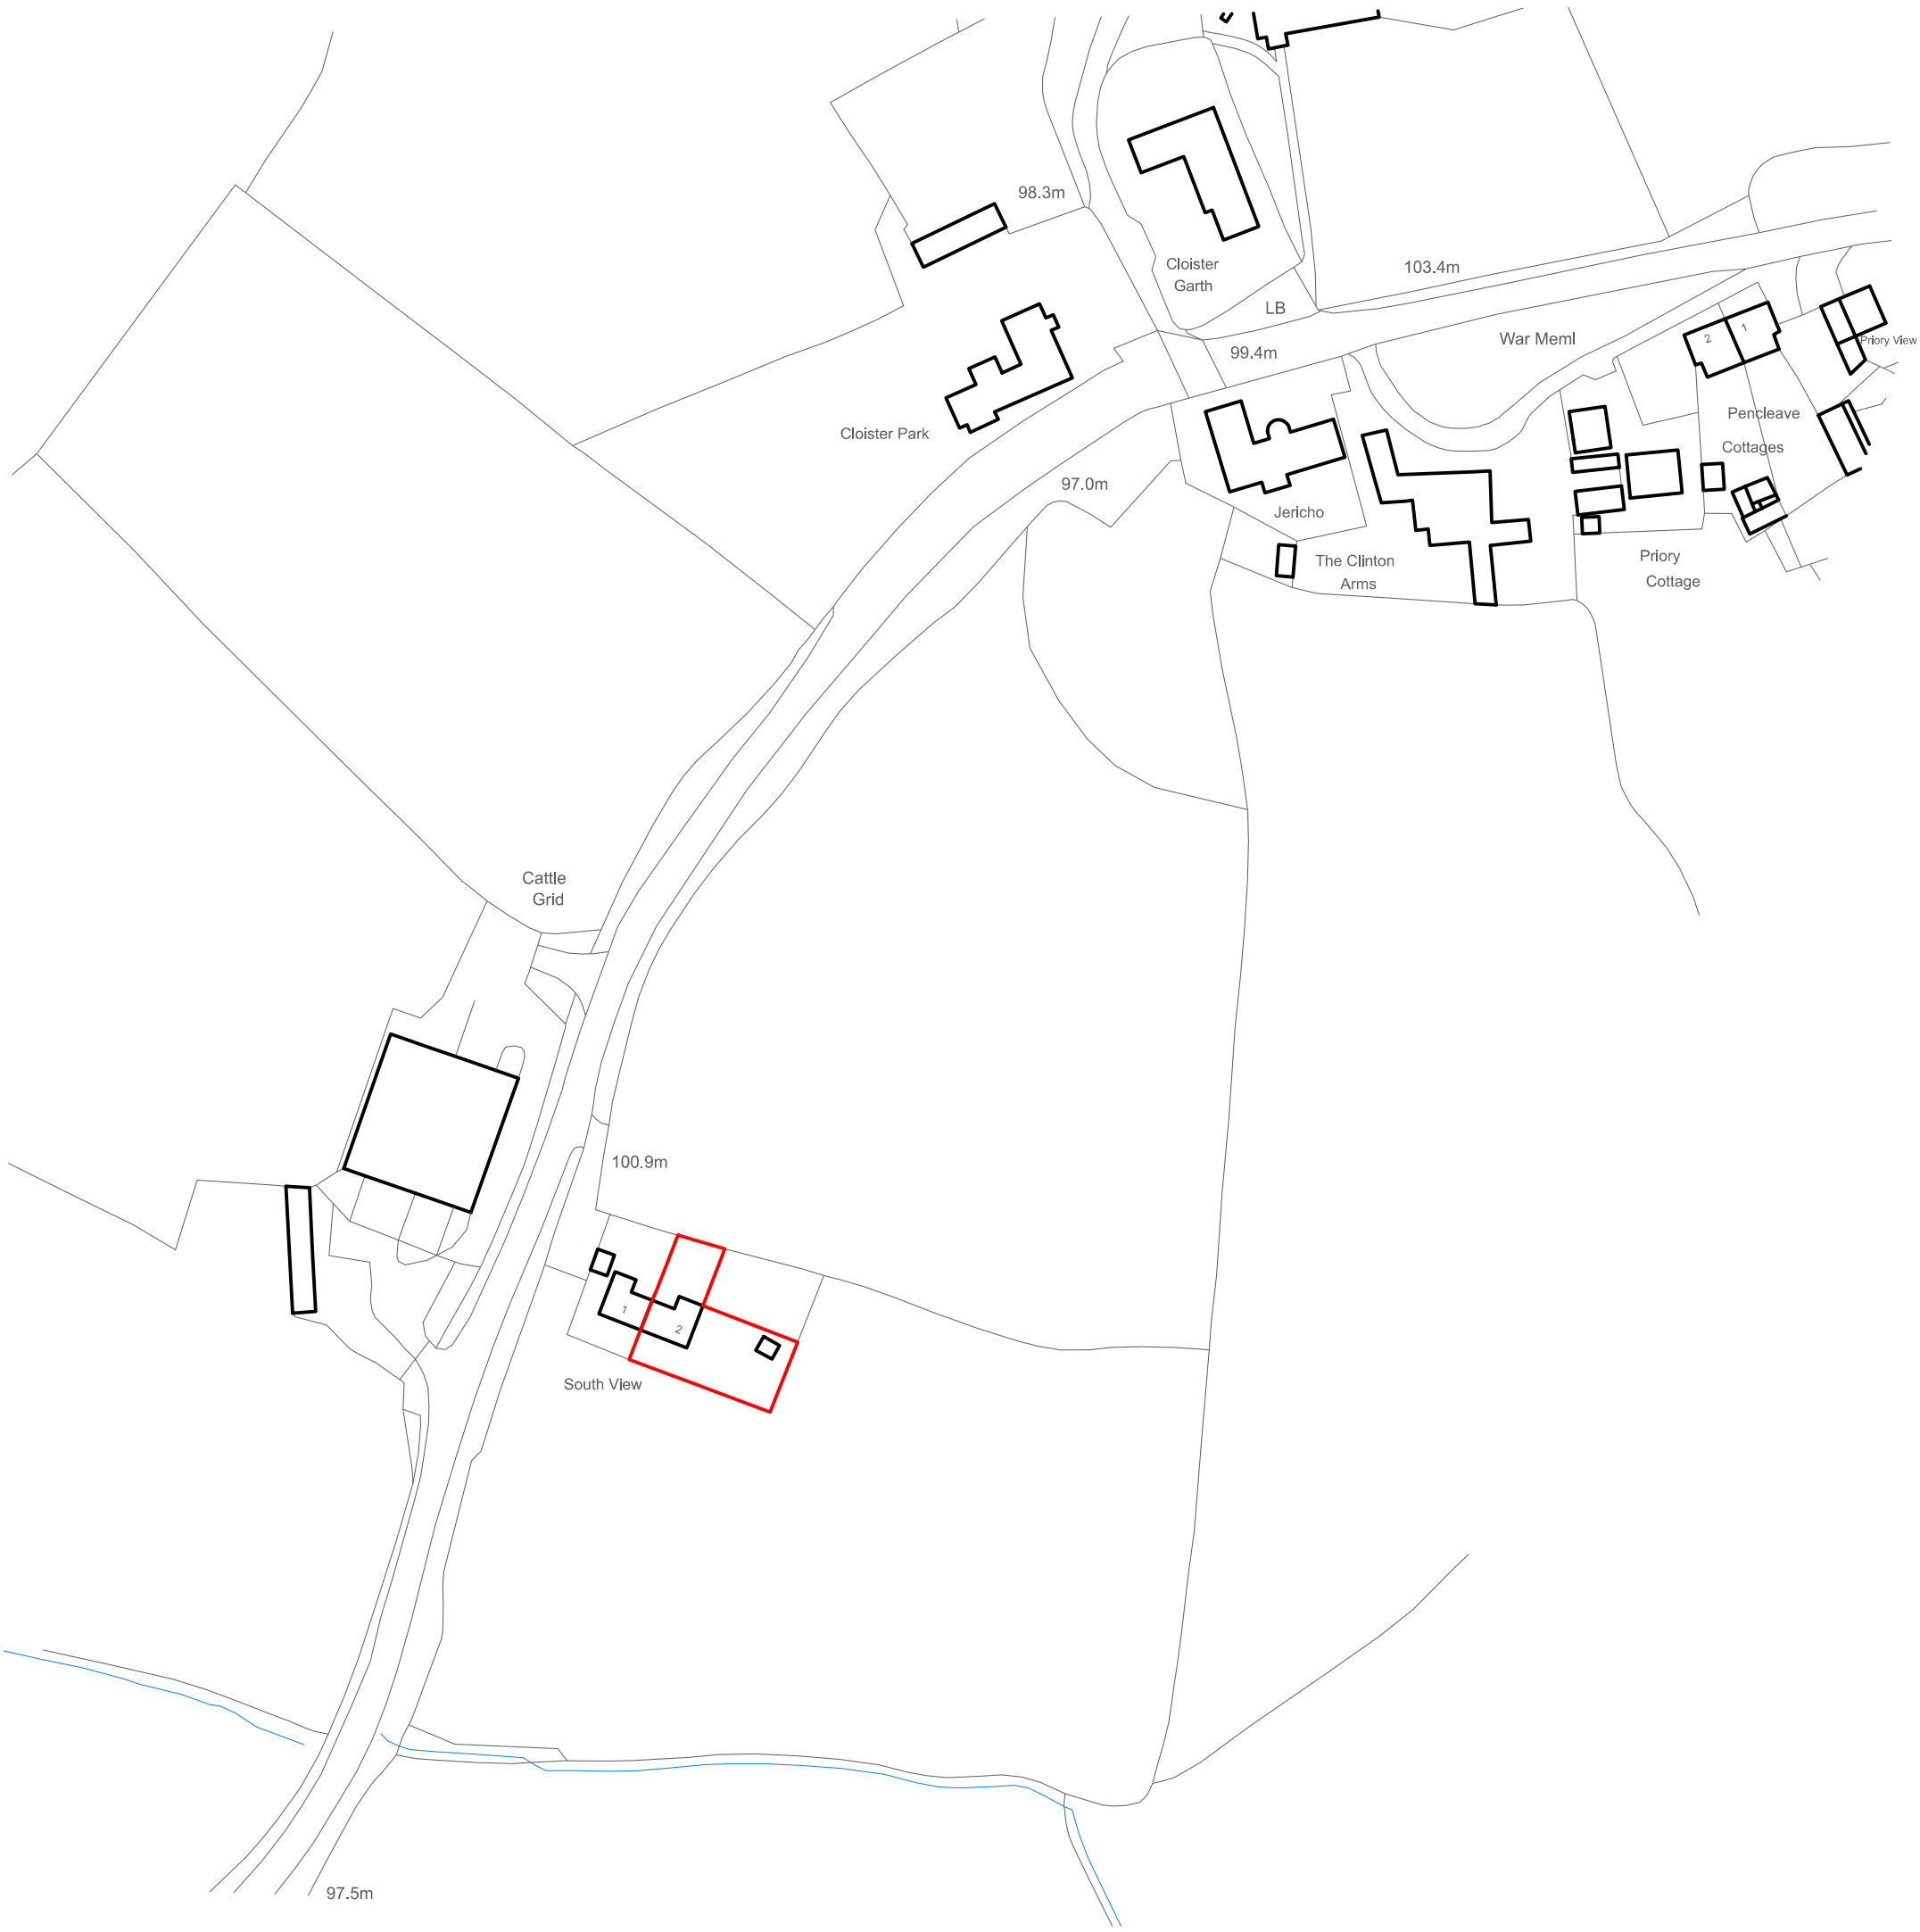

Location Plan

0 25 50 100m

Note:

This drawing is protected under copyright and may not be reproduced in whole or in part without the Designers' consent.

LM Architecture Studio accept no responsibility for works on site. Any discrepencies must be reported to LM Architecture Studio before work commences.

Contractor to check all dimensions and report omissions and errors to the designer.

Crown Copyright and database rights 2021
OS Licence no. 100019980

North

N

Red line denotes extent of application boundary

No	Revision	Date	Initial	Chkd

LM

Removal of agricultural occupancy at 2 South View, Frithelstock

Location Plan

Scale@A3. 1:1250

Project No	Type	Number	Rev
-	P	001	00