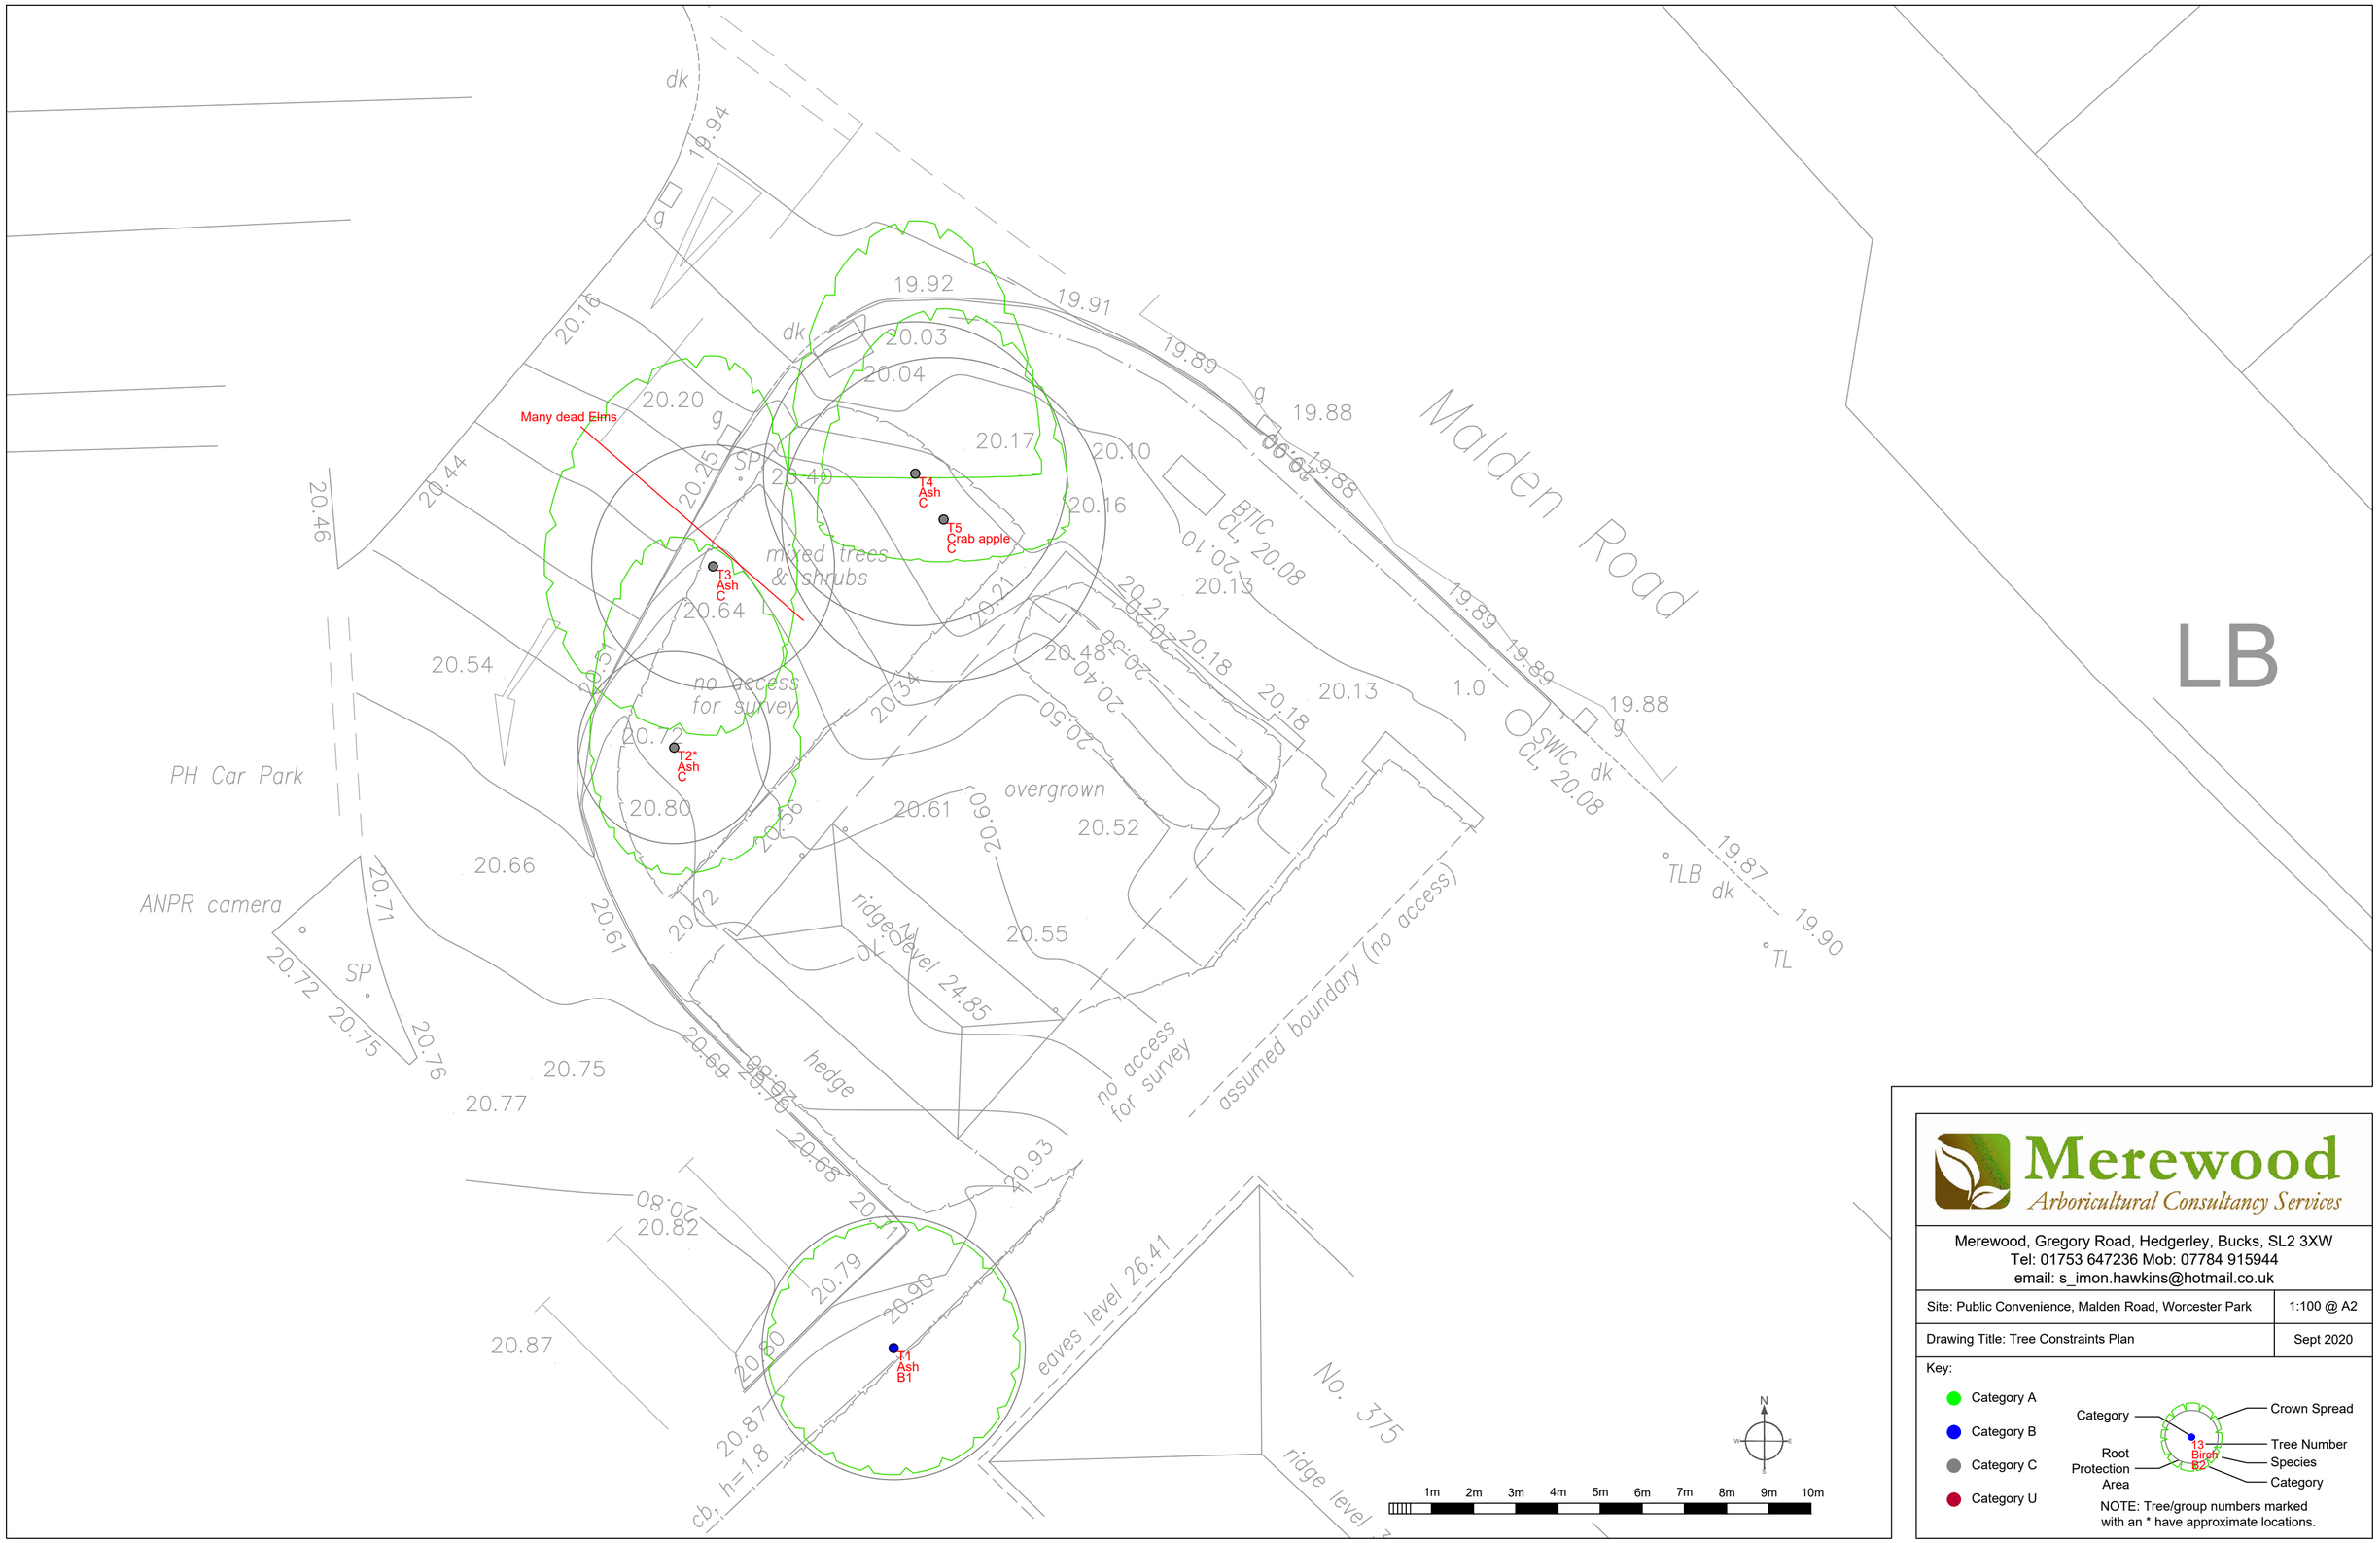

Merewood
Arboricultural Consultancy Services

Merewood, Gregory Road, Hedgerley, Bucks, SL2 3XW
Tel: 01753 647236 Mob: 07784 915944
email: s_imon.hawkins@hotmail.co.uk

Site: Public Convenience, Malden Road, Worcester Park	1:100 @ A2
Drawing Title: Tree Constraints Plan	Sept 2020

Key:

- Category A
- Category B
- Category C
- Category U

NOTE: Tree/group numbers marked with an * have approximate locations.