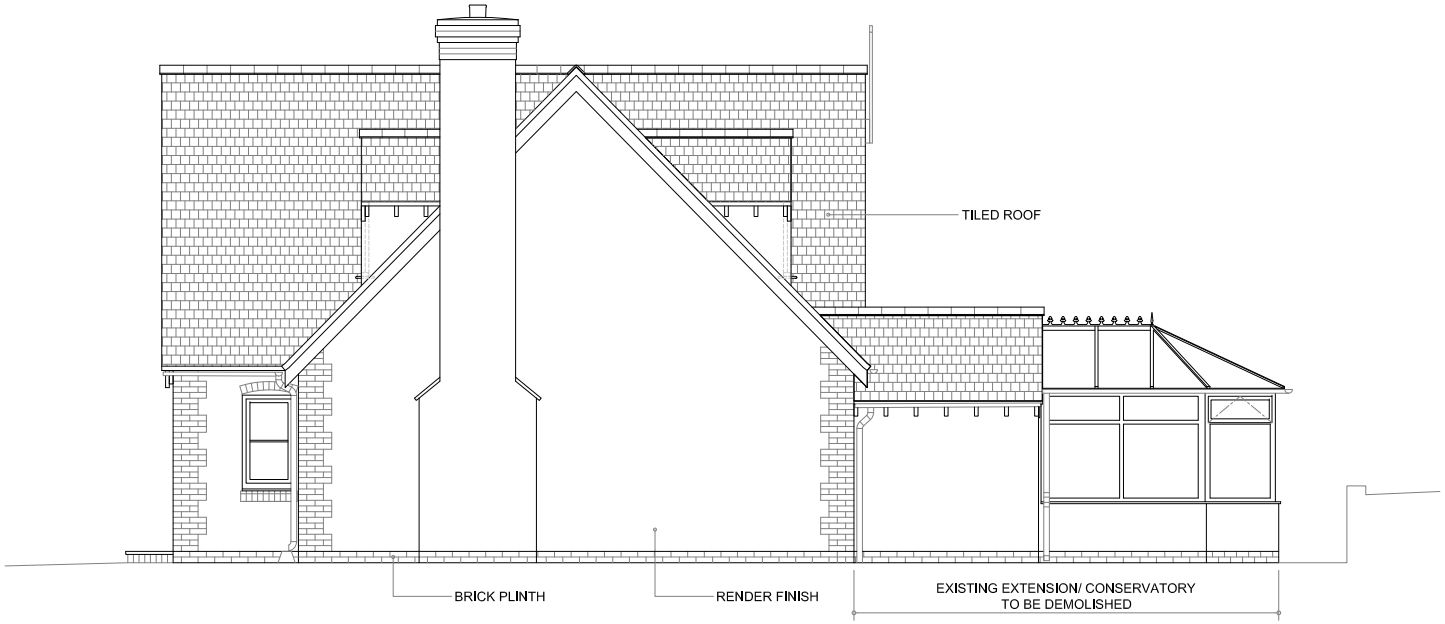

D EXISTING EAST SIDE ELEVATION

SCALE 1:100@A4

SCALE BAR

General Notes:

1. Do not scale drawings. All dimensions to be checked on site.
2. The information contained within this drawing is for design intent only and not intended for construction purposes.

Cad Ref: MIS\Cad\Issued drawings\MIS-MW-XX-XX-EL-A-30607.dwg

Rev:	Date:	Reason for issue:	Checked:
01	18.01.22	LAWFUL DEVELOPMENT CERTIFICATE ISSUE	

Revisions:

Applicant:
MR & MRS WRIGHT

Project: MISTY VIEW, ANGEL BANK, BITTERLEY, LUDLOW SY8 3HT

Date: Dec. '21

Title: EXISTING EAST SIDE ELEVATION

Scale: 1:100@A4

Job:	Drawing No:	Revision:
MIS	MIS-MW-XX-XX-EL-A-30607	01