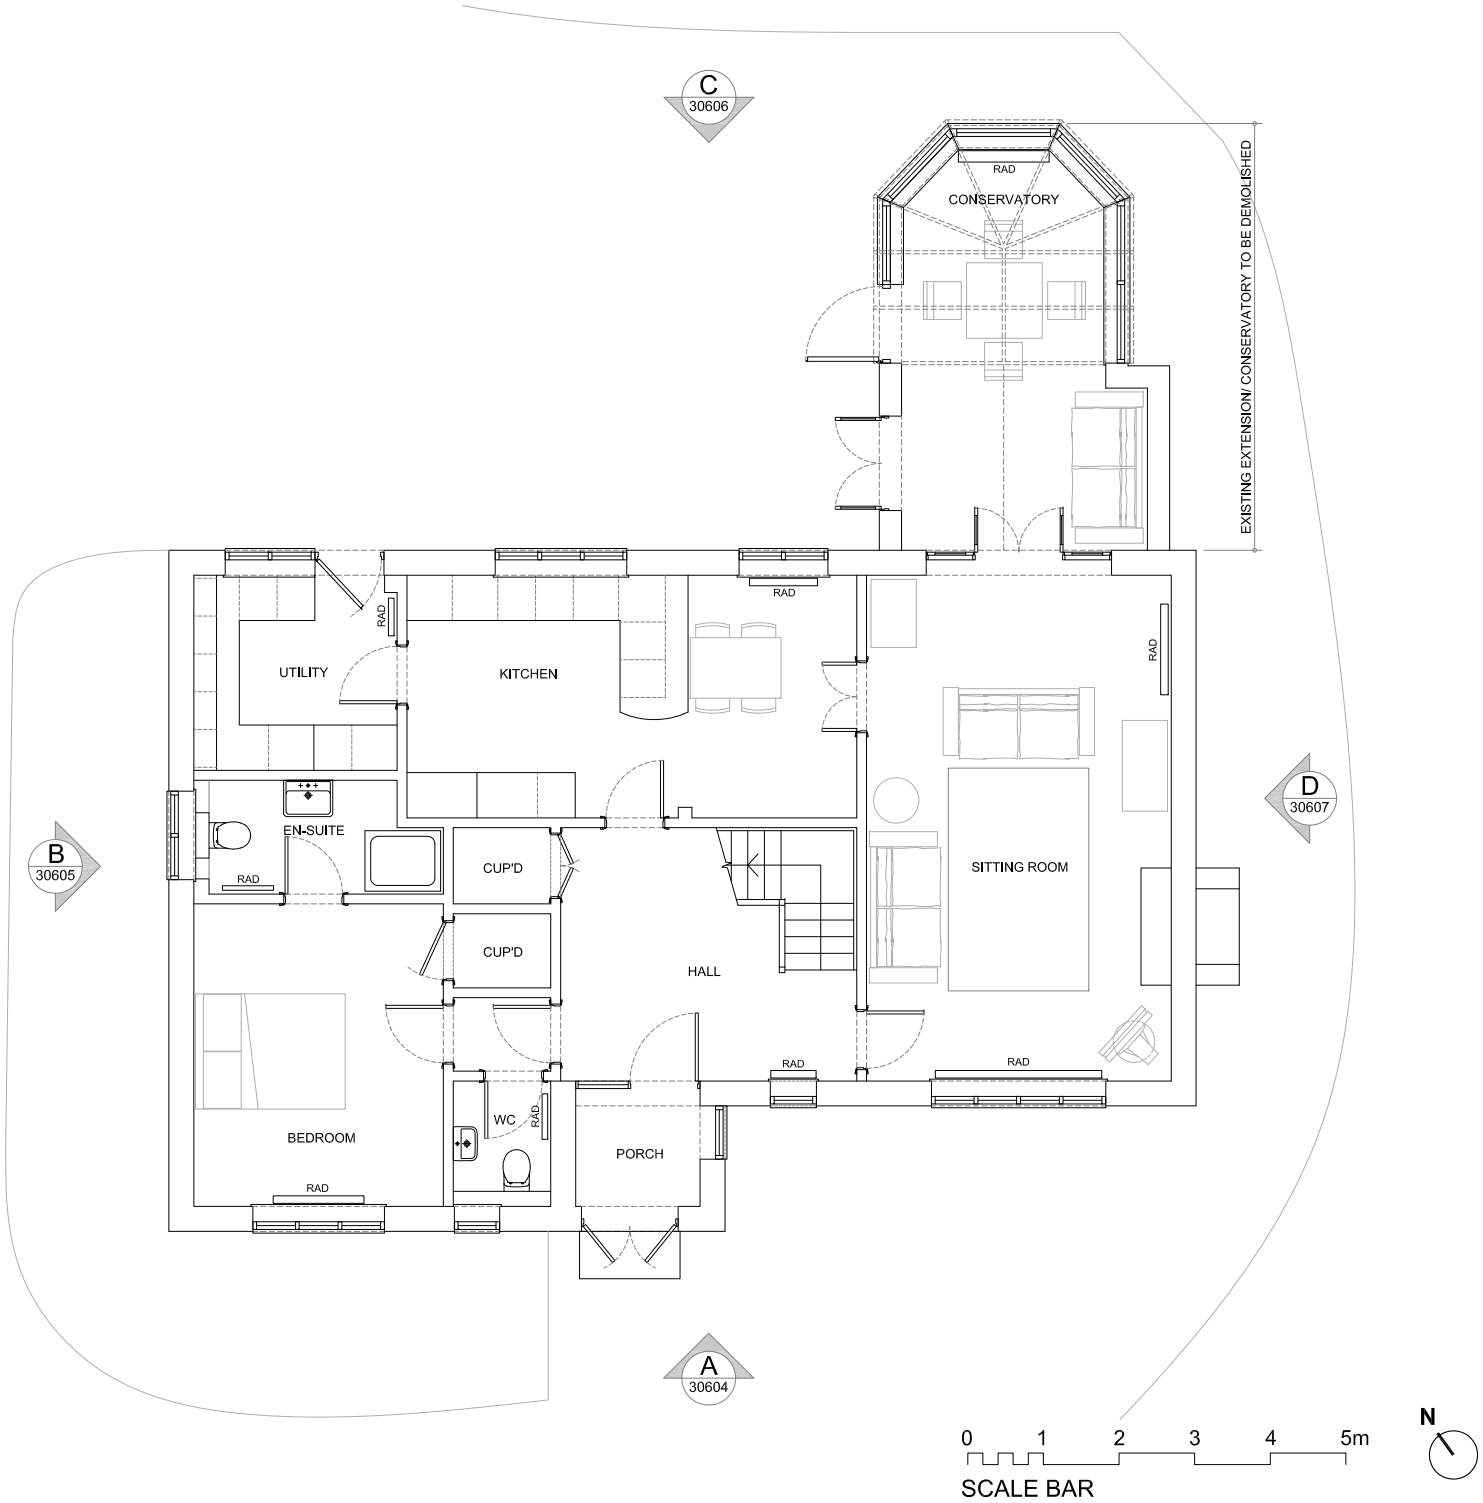

General Notes:

1. Do not scale drawings. All dimensions to be checked on site.
2. The information contained within this drawing is for design intent only and not intended for construction purposes.

Cad Ref: MIS\Cad\Issued drawings\MIS-MW-XX-00-GA-A-30601.dwg

Rev:	Date:	Reason for issue:	Checked:
01	18.01.22	LAWFUL DEVELOPMENT CERTIFICATE ISSUE	

Revisions:

Applicant:
MR & MRS WRIGHT

Project: MISTY VIEW, ANGEL BANK, BITTERLEY, LUDLOW SY8 3HT

Date: Dec. '21

Title: EXISTING GROUND FLOOR PLAN

Scale: 1:100@A4

Job: MIS

Drawing No: MIS-MW-XX-00-GA-A-30601

Revision: 01