Judge House Farm

Existing Site Plan

0 1 2 3 4 5 6 7 8 9 10

Metres (1:200)

Tree Legend

	Species	Top height	Canopy radius
T1	Maple	n/a	3.5 m
T2	Maple	n/a	4 m
T3	Maple	n/a	4.2 m
T4	Maple	n/a	2.5 m
T5	Maple	8.8 m	3.3 m
T6	Hawthorn	n/a	3.5 m
T7	Hazel	n/a	2 m
T8	Hawthorn	n/a	2.2 m
T9	Hawthorn	n/a	1.6 m
T10	Hawthorn	n/a	1.8 m

Location Plan

0 10 20 30 40 50

Metres 1:1250

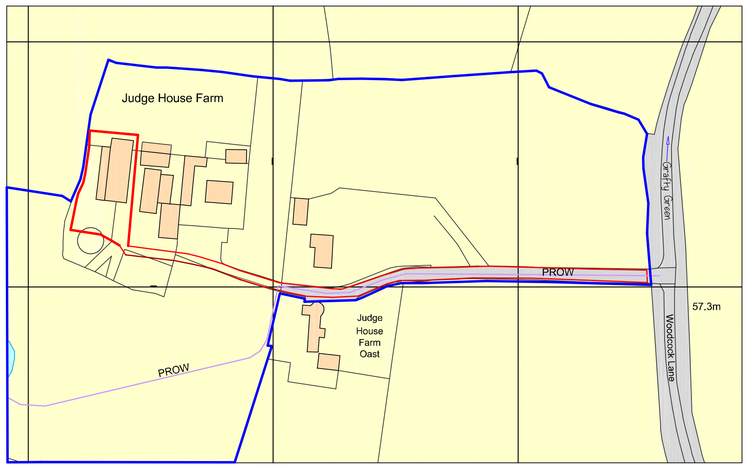

Ordnance Survey, (c) Crown Copyright 2021. All rights reserved. Licence number 100022432

1854 Barn no3 Part Q conversion.dwg

Revisions:

Rev 2 250122: Outline for previously approved area changed to yellow. red line amended at entrance

Rev1 130122: Red and blue lines added. Existing tree survey added.

Price Whitehead
Forstal Farm
Tenterden
Kent
TN30 7DF
info@pricewhitehead.co.uk
tel: 01580 765111

Client: Mr A. Dean

Address: Judge House Farm, Woodcock Lane, Grafty Green, Maidstone, Kent ME17 2AY

Job: Conversion of agricultural barn to 5 bed dwelling

Title: Existing Site Plan and Location Plan

Scale: 1:200, 1:1250

Date:	Drawn by:	Issue:
December 2021		Planning

Drawing Number: 1854 D01 Rev2
(Original size: A1)

These drawings and all structural sizes and design are produced for planning/building regulation purposes only.

Do not use site layout drawings for conveyancing. Contractors must **verify all** dimensions on site prior to setting out any work or drawings. Any discrepancies to be reported immediately.

All rights are retained