ALL DIMENSIONS TO BE CHECKED ON SITE AND ANY DISCREPANCIES AND ADJUSTMENTS TO BE NOTED
AND PASSED TO THE CONTRACT ADMINISTRATOR FOR FURTHER INSTRUCTIONS. IF IN DOUBT ASK.

FILENAME : /USERS/DEHELON/DOCUMENTS/SEARCH ACCESSIBILITY/JOBS/3033 - GKD/DRAWINGS/3033 - EXTG&PROP.DWG | PLOTTED BY : DAD IM | PLOTTED DATE : Friday, January 14, 2022 5:57:26 pm

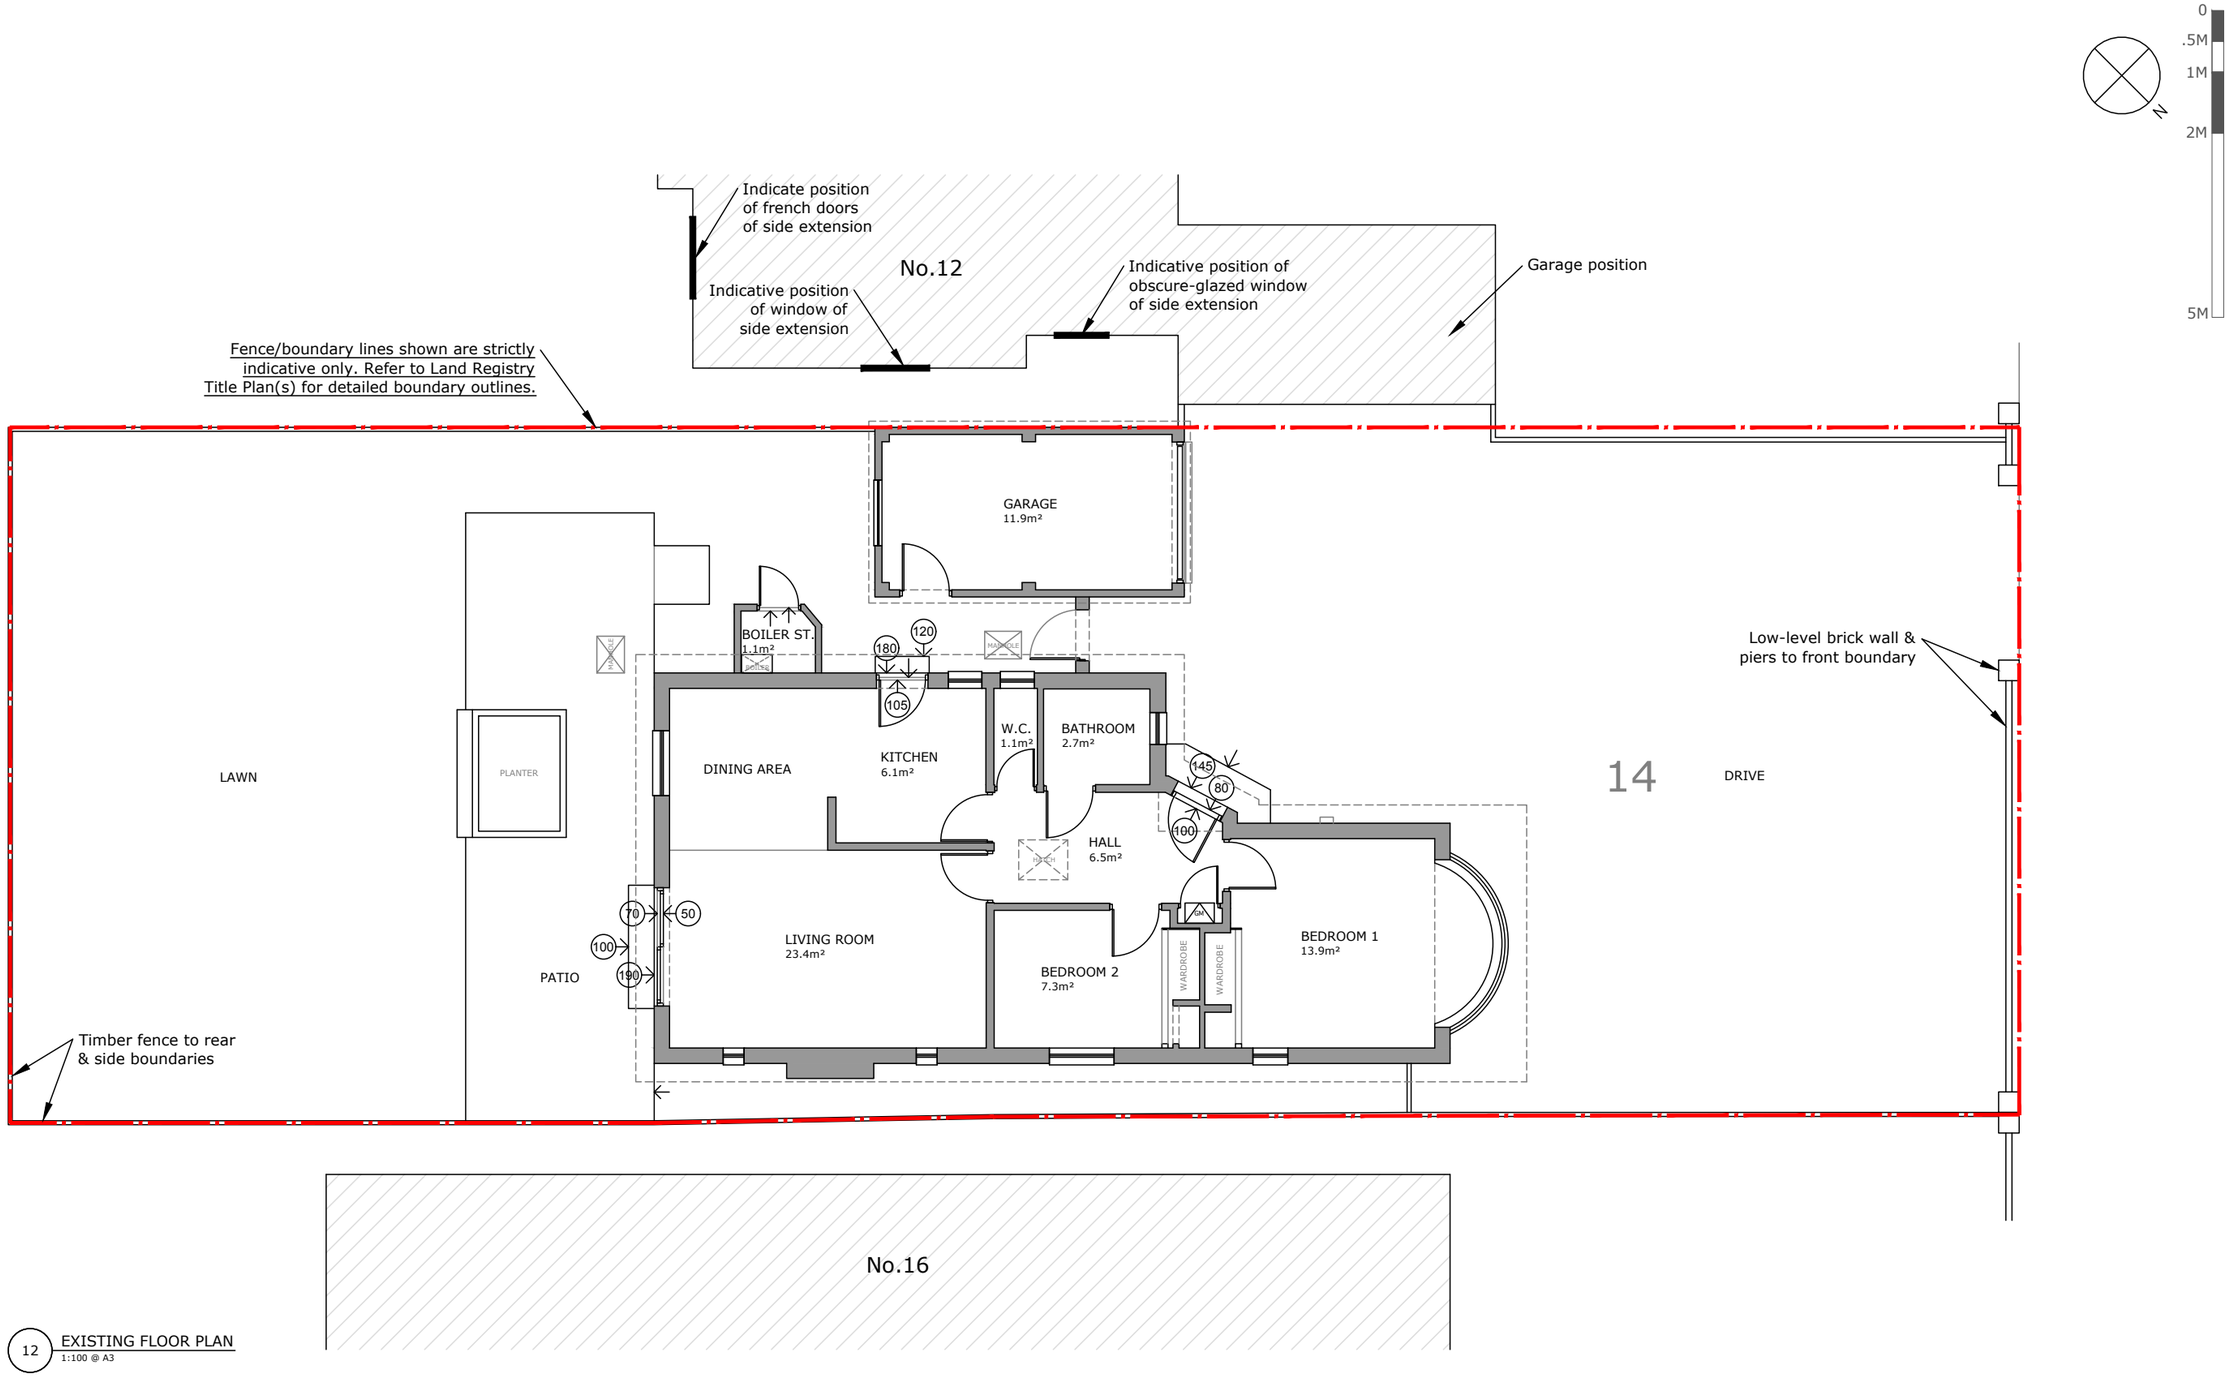

12 EXISTING FLOOR PLAN
1:100 @ A3

SEARCH ACCESSIBILITY

T 0207 118 1878
E info@search-accessibility.com
W www.search-accessibility.com

Search Accessibility Limited
7 Bell Yard
London
WC2A 2JR

JOB TITLE 14 Salisbury Road. Worcester Park, Surrey, KT4 7DG

CLIENT G.K.D.

DWG TITLE Existing Floor Plan

SCALE	DATE	CHECK	DRAWN
1:100 @ A3	AUG'2021	PAM	JD

REV.

DWG NO. 3033.12

© COPYRIGHT SEARCH ACCESSIBILITY LIMITED