Revision:

F 1	FIRST ISSUE	19.09.13	MA
F 2	PLANNING ISSUE	27.01.21	MA

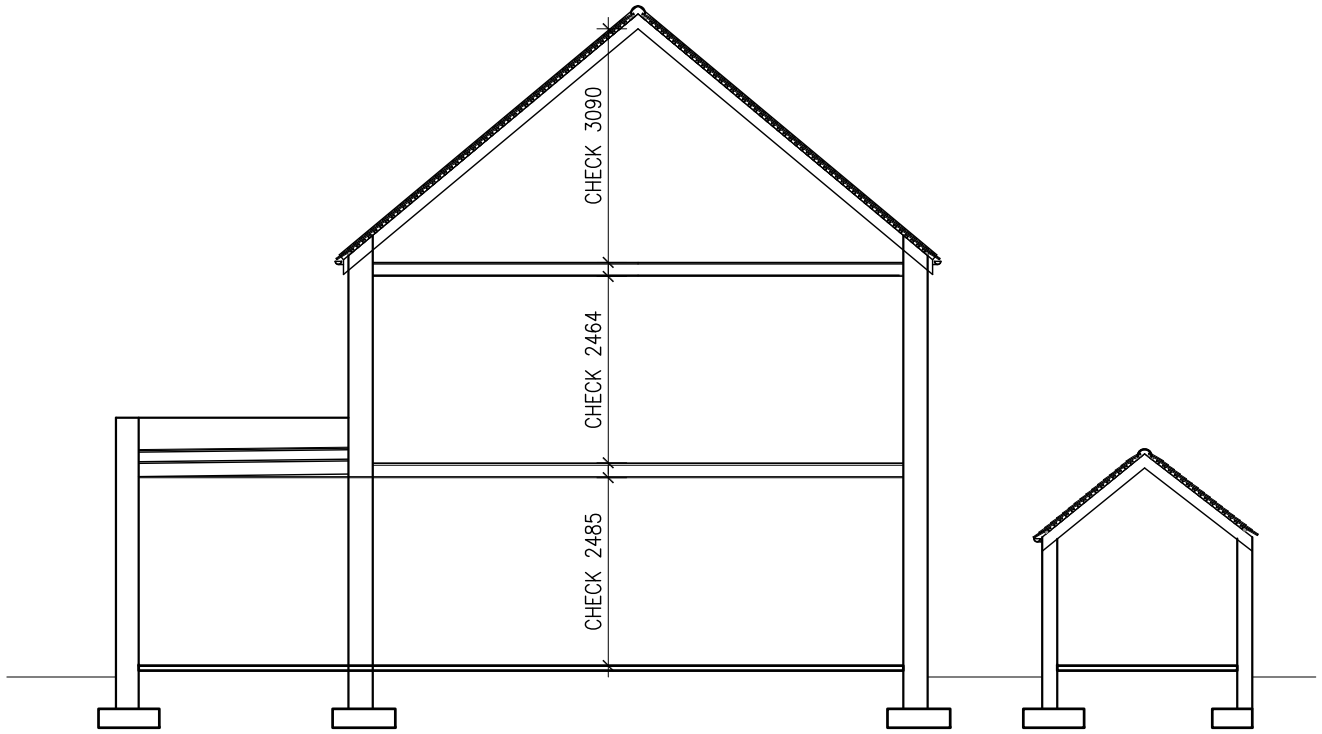

1 SECTION
SCALE 1:100

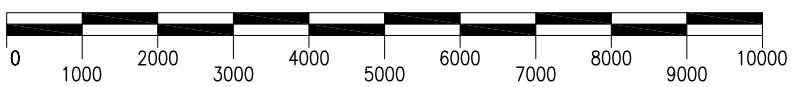

SCALE BAR IN mm

G:\Projects\M1321\CAD\Tp\106.dwg
By: MA Date: 19.09.13 Time: 17:22
Xrefs: As-existing Images:

Unspecified dimensions are not to be scaled off this drawing. If dimensions or details on these drawings conflict with other drawing information precedence shall be given to the larger scale drawings. Where the drawing relates to existing buildings or completed construction the contractor is responsible for checking that there is no conflict between actual building dimensions and drawing dimensions. In the event of discrepancies between this drawing and subcontractor's working drawings for relevant building components, the subcontractor's drawing shall take precedence. Any conflicts arising out of information as noted above must be reported immediately to Marienne Pachonick Architects. This drawing is the copyright of Marienne Pachonick Architects and it is forbidden to reproduce this drawing in part or full without written permission. All dimensions are in millimetres unless otherwise stated.

MARIENNE PACHONICK
ARCHITECTS
272 PICKHURST RISE BR4 0AX I 07825067240

Client
MS FONG & MR NAIDOO

Project
20 LONGDOWN LANE NORTH
KT17 3JQ

Title
EXISTING SECTION

Scale 1:100 A3 Date 19.09.2013

Issue Status
PLANNING
Stages C-D (Design)

By MP Chk. MP Appr. MP

Drawing Number M1321\106 Rev. F2

© COPYRIGHT 2013 MARIENNE PACHONICK ARCHITECTS