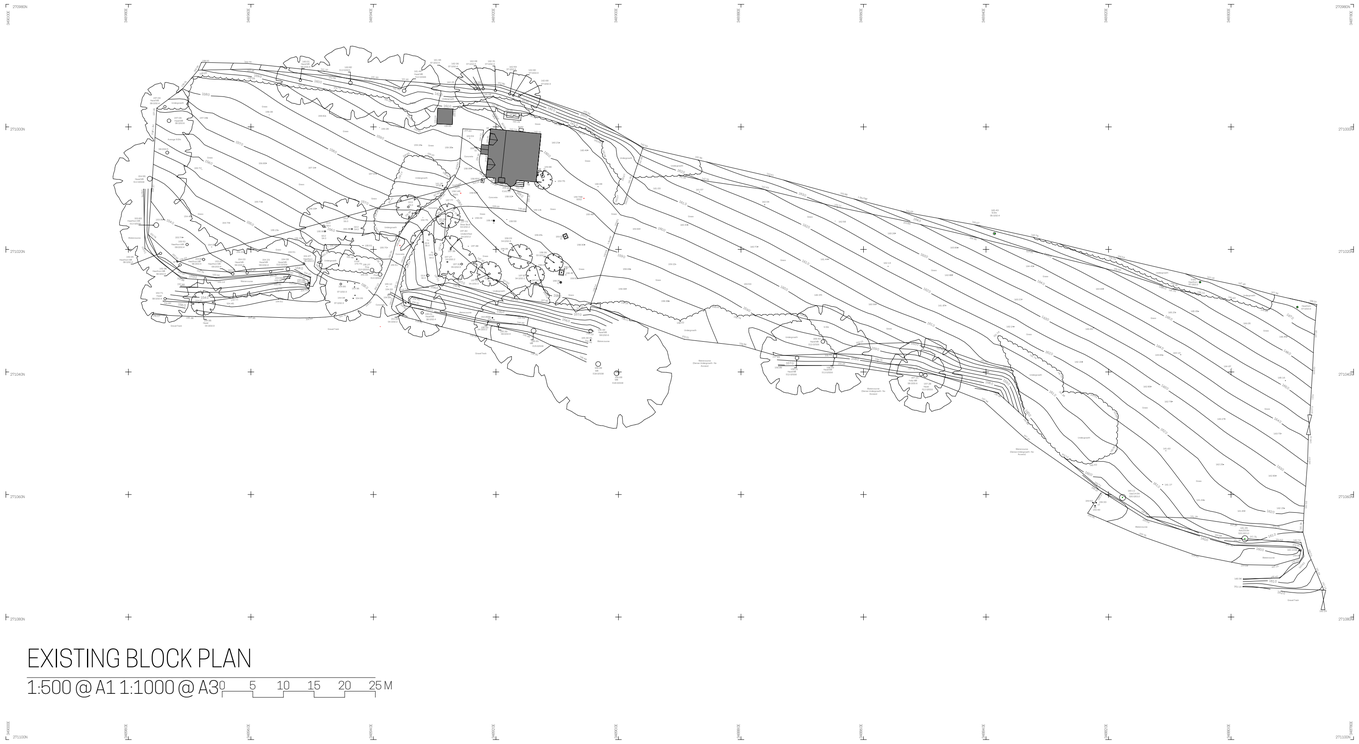

EXISTING BLOCK PLAN

1:500 @ A1 1:1000 @ A3 0 5 10 15 20 25 M

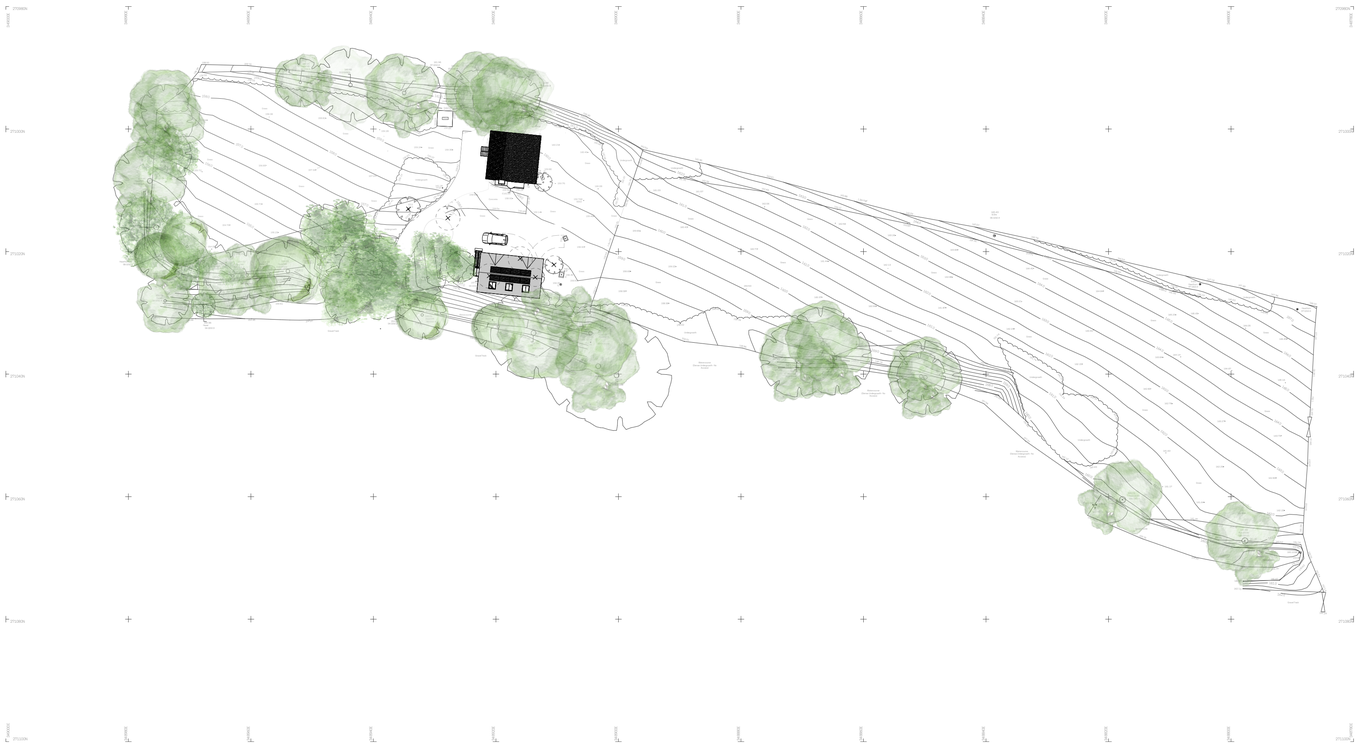

101 | PROPOSED BLOCK PLAN

1:500@ A1 1:1000@ A3 0 5 10 15 20 25 M

Notes:
this drawing is copyright to Koda Architects Ltd | do NOT scale off this drawing | all dimensions to be checked on site - do not rely on these measurements| any errors or discrepancies to be reported to the architect immediately

| DESCRIPTION: | DATE | REV: |
|---|---|---|
| - | - | - |

KODA
architects and historic building consultants

T: 01432 805459
E: info@kodaarchitects.com
W: www.kodaarchitects.com

CLIENT: MR AND MRS COOKE

SITE ADDRESS: Hope Cottage
Batchcott
Richards Castle
LUDLOW
SY8 4EB

DWG No: 1864 101

Date: JANUARY 2022

Rev: -

Scale: 1:500 @ A1 /. 1000 @ A3

Drawn by: FG

Status: *PLANNING*

Drawing title: **EXISTING AND PROPOSED BLOCK PLAN**