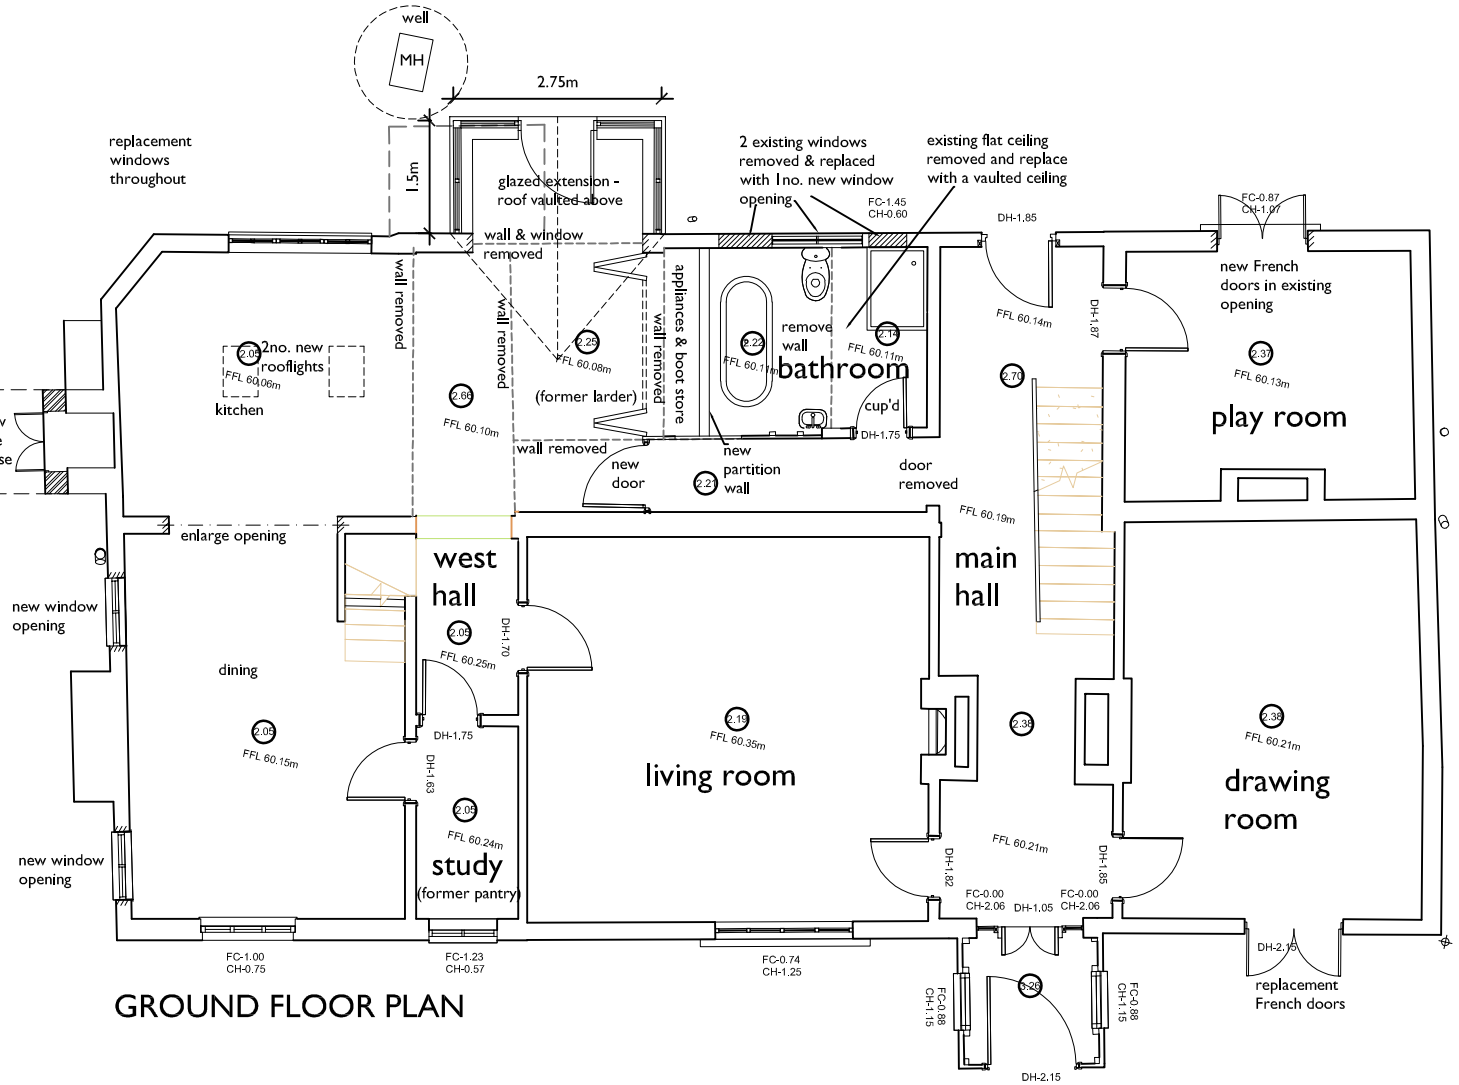

0 5 metres

1:100

Ref.	Date	Revision
B	20.09.21	Client amends.
A	22.02.21	Client amends.

Do not scale from this drawing. All measurements to be checked on site. Any discrepancies, contact the issuer.

Lara Turner Architectural Services

Rose Cottage
High Street
Rattlesden
Bury St Edmunds
Suffolk IP30 0RA

Lara Turner Architectural Services ©
tel: 01449 737428
e-mail: enquiries@ltarchitectural.co.uk

DETAIL: FLOOR PLANS PROPOSED

PROJECT: REAR PORCH & ALTERATIONS - COTTAGE FARM, BUXHALL

Scale: 1:100@A3

Date: October 2020

JOB No. CFTP1420

DRG No. 04B