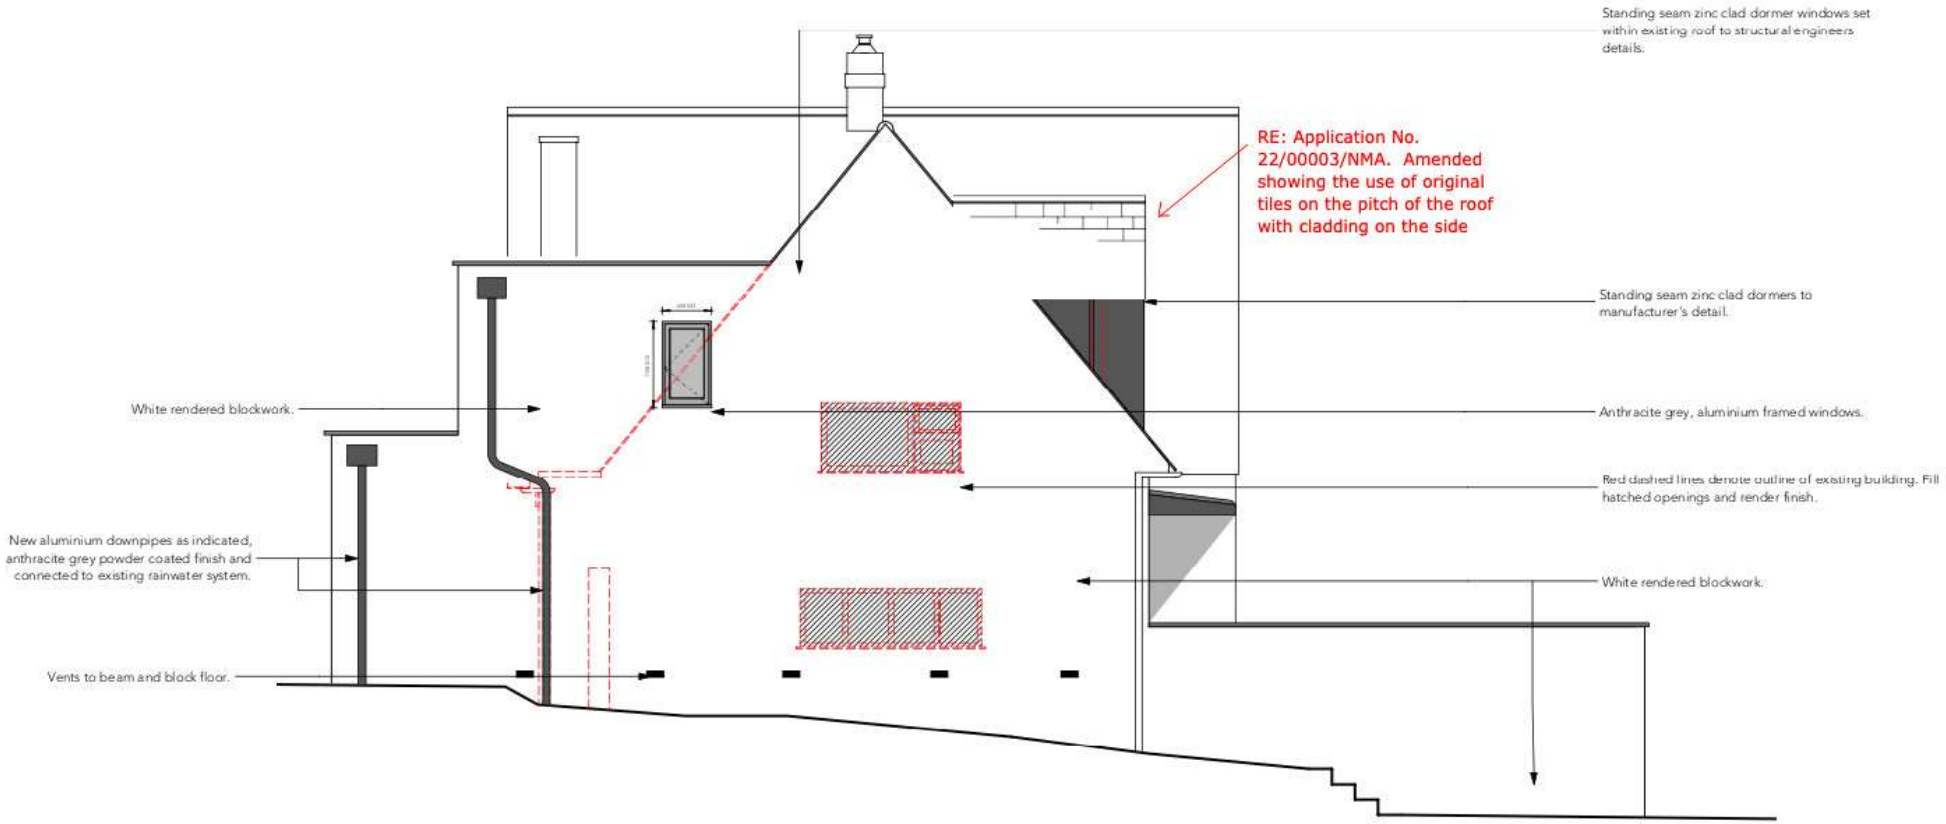


PROPOSED NORTH ELEVATION