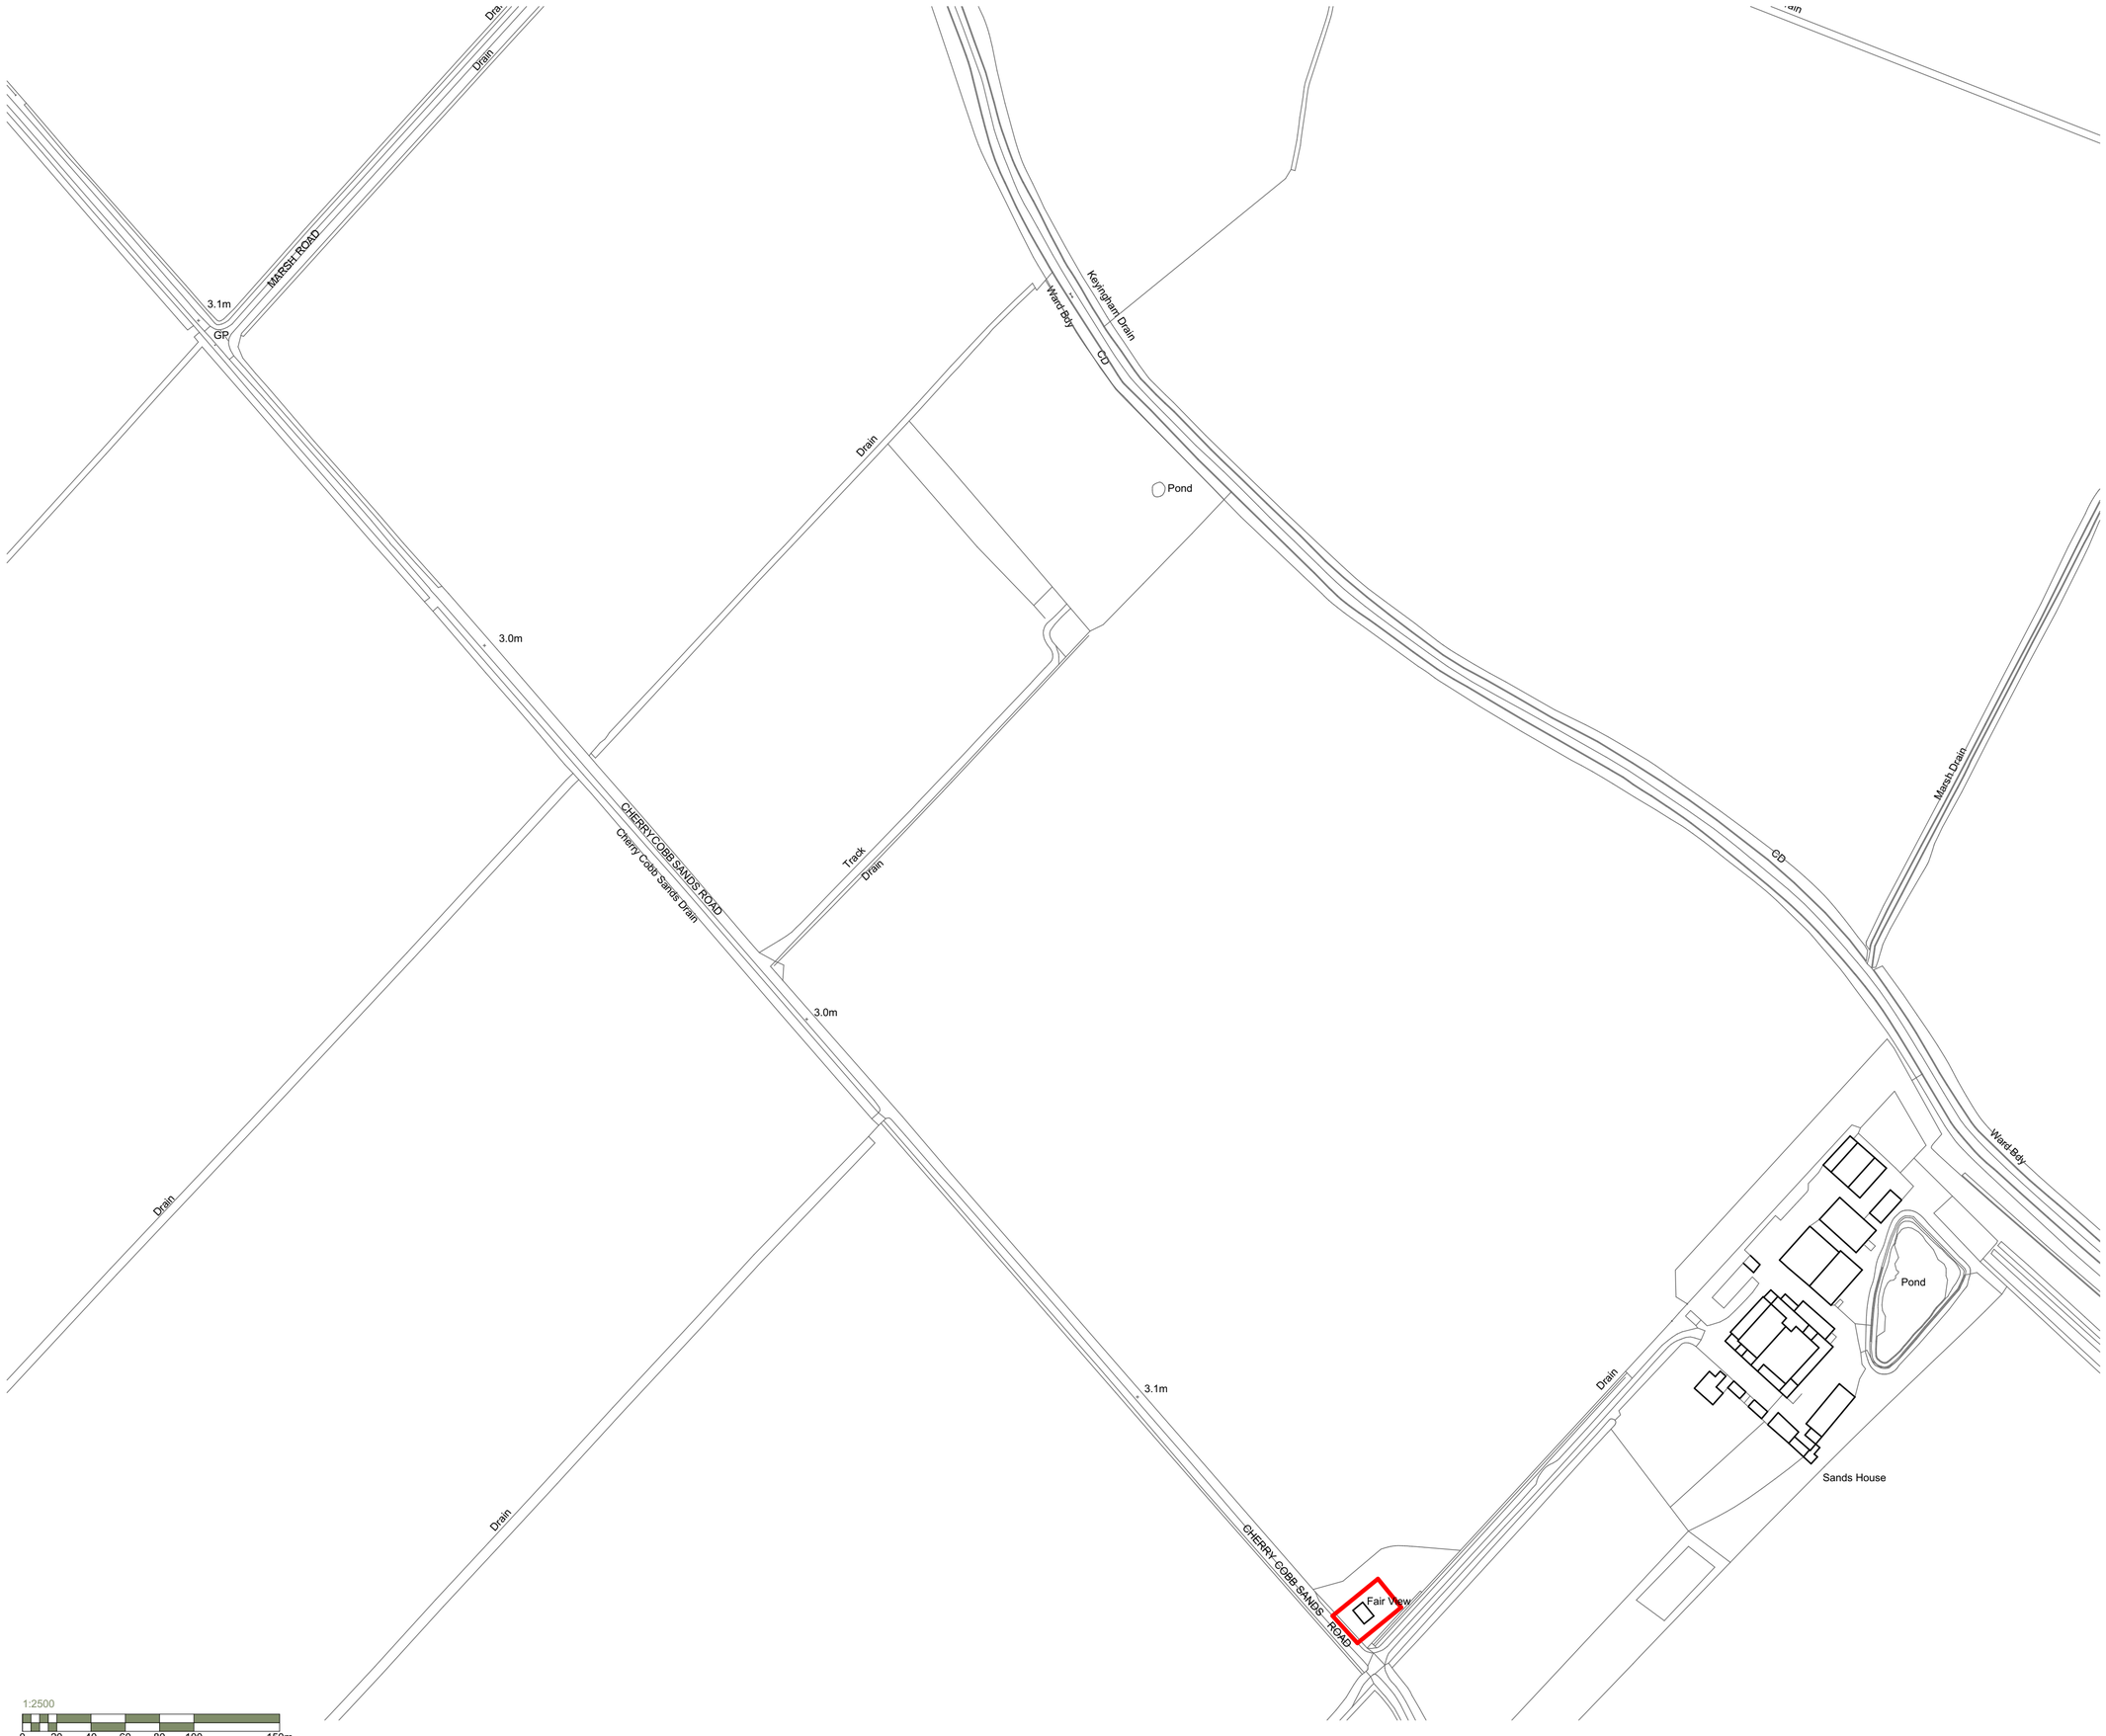

Do not scale this drawing. All dimensions must be checked on site. Copyright © Studio Six Architecture Ltd. All Rights Reserved. No reproduction in any material form is permitted without consent. All dimensions are in mm.

N

STUDIO SIX

ADDRESS 1	ADDRESS 2	CITY	POSTCODE
C4DI	Queen St.	Hull	HU1 1UU

WEBSITE
www.studio-six.co.uk

STATUS	SCALE
Planning	1:2500 @ A2

CLIENT
Mr Taylor

PROJECT TITLE
Extensions, alterations & proposed garage

PROJECT ADDRESS
Fairview
Sunk Island
HU12 9JX

DRAWING TITLE
Location Plan

PROJECT NO.	DRAWING NO.	REVISION
124	10	

DATE	DRAWN	CHECKED
27/01/2022	HP	MJR

REVISIONS