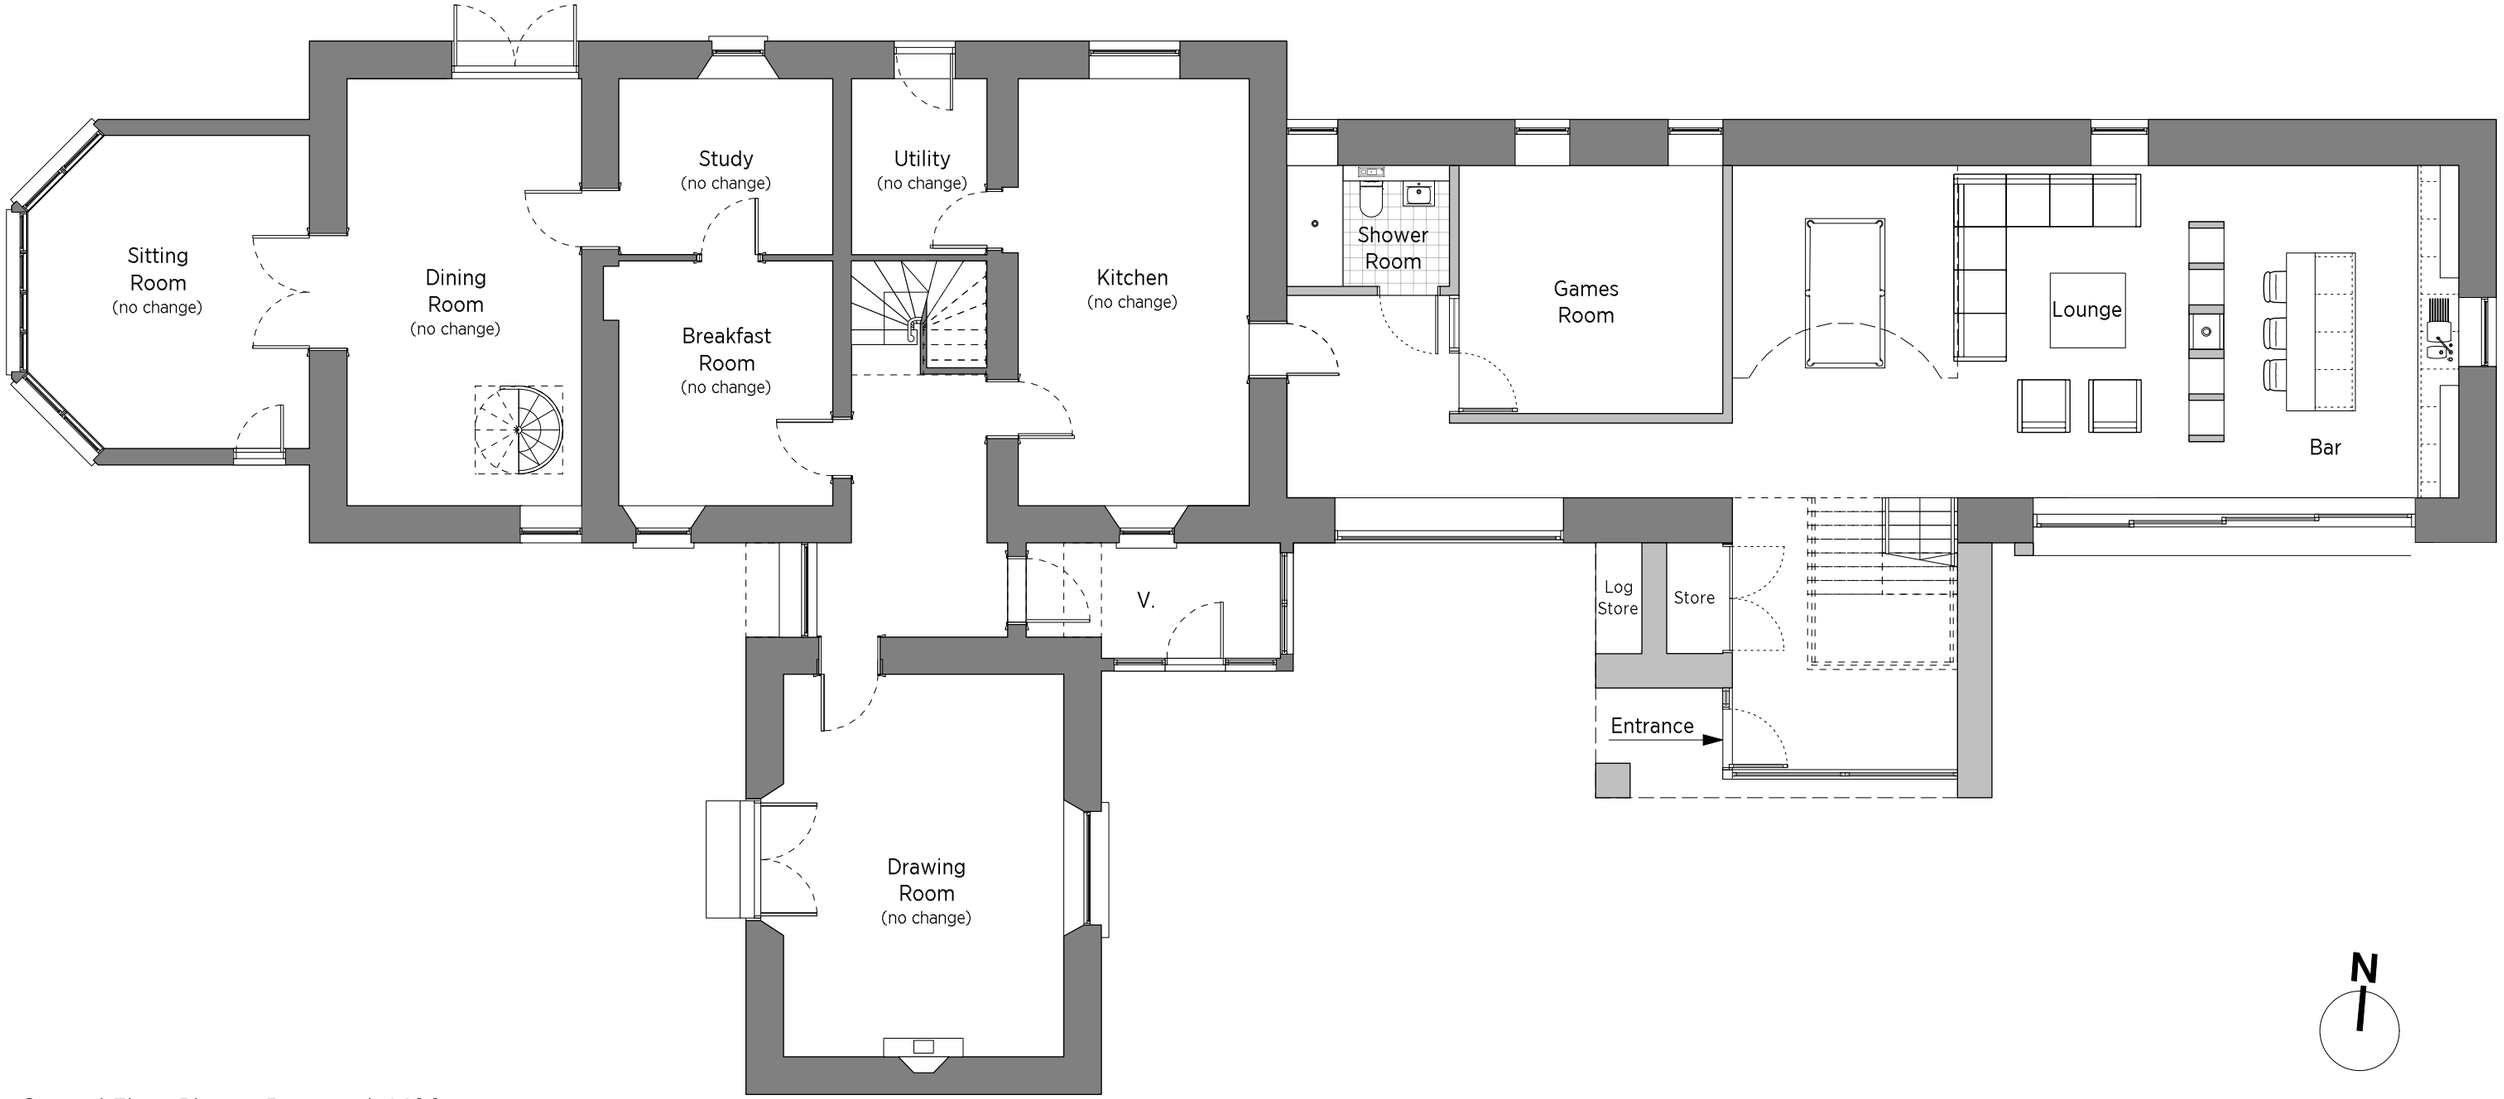

Ground Floor Plan as Proposed, 1:100

0 1 2 3 4 5 6 7 8 9 10 M

Revision:

PLANNING

Project:	Garngibboch House, Airdrie	Job No:	NV0554
Client:	-	Scale:	1:100@A3
Title:	Ground Floor Plan as Proposed	Drawn:	AD/ rpk
Dwg. No:	D(7)100	Date:	08.02.22

NVDC ARCHITECTS
Bradbury House
10 High Craighall
Glasgow, G4 9UD
0141 959 8752
enquiries@nvdc.co.uk
www.nvdc.co.uk