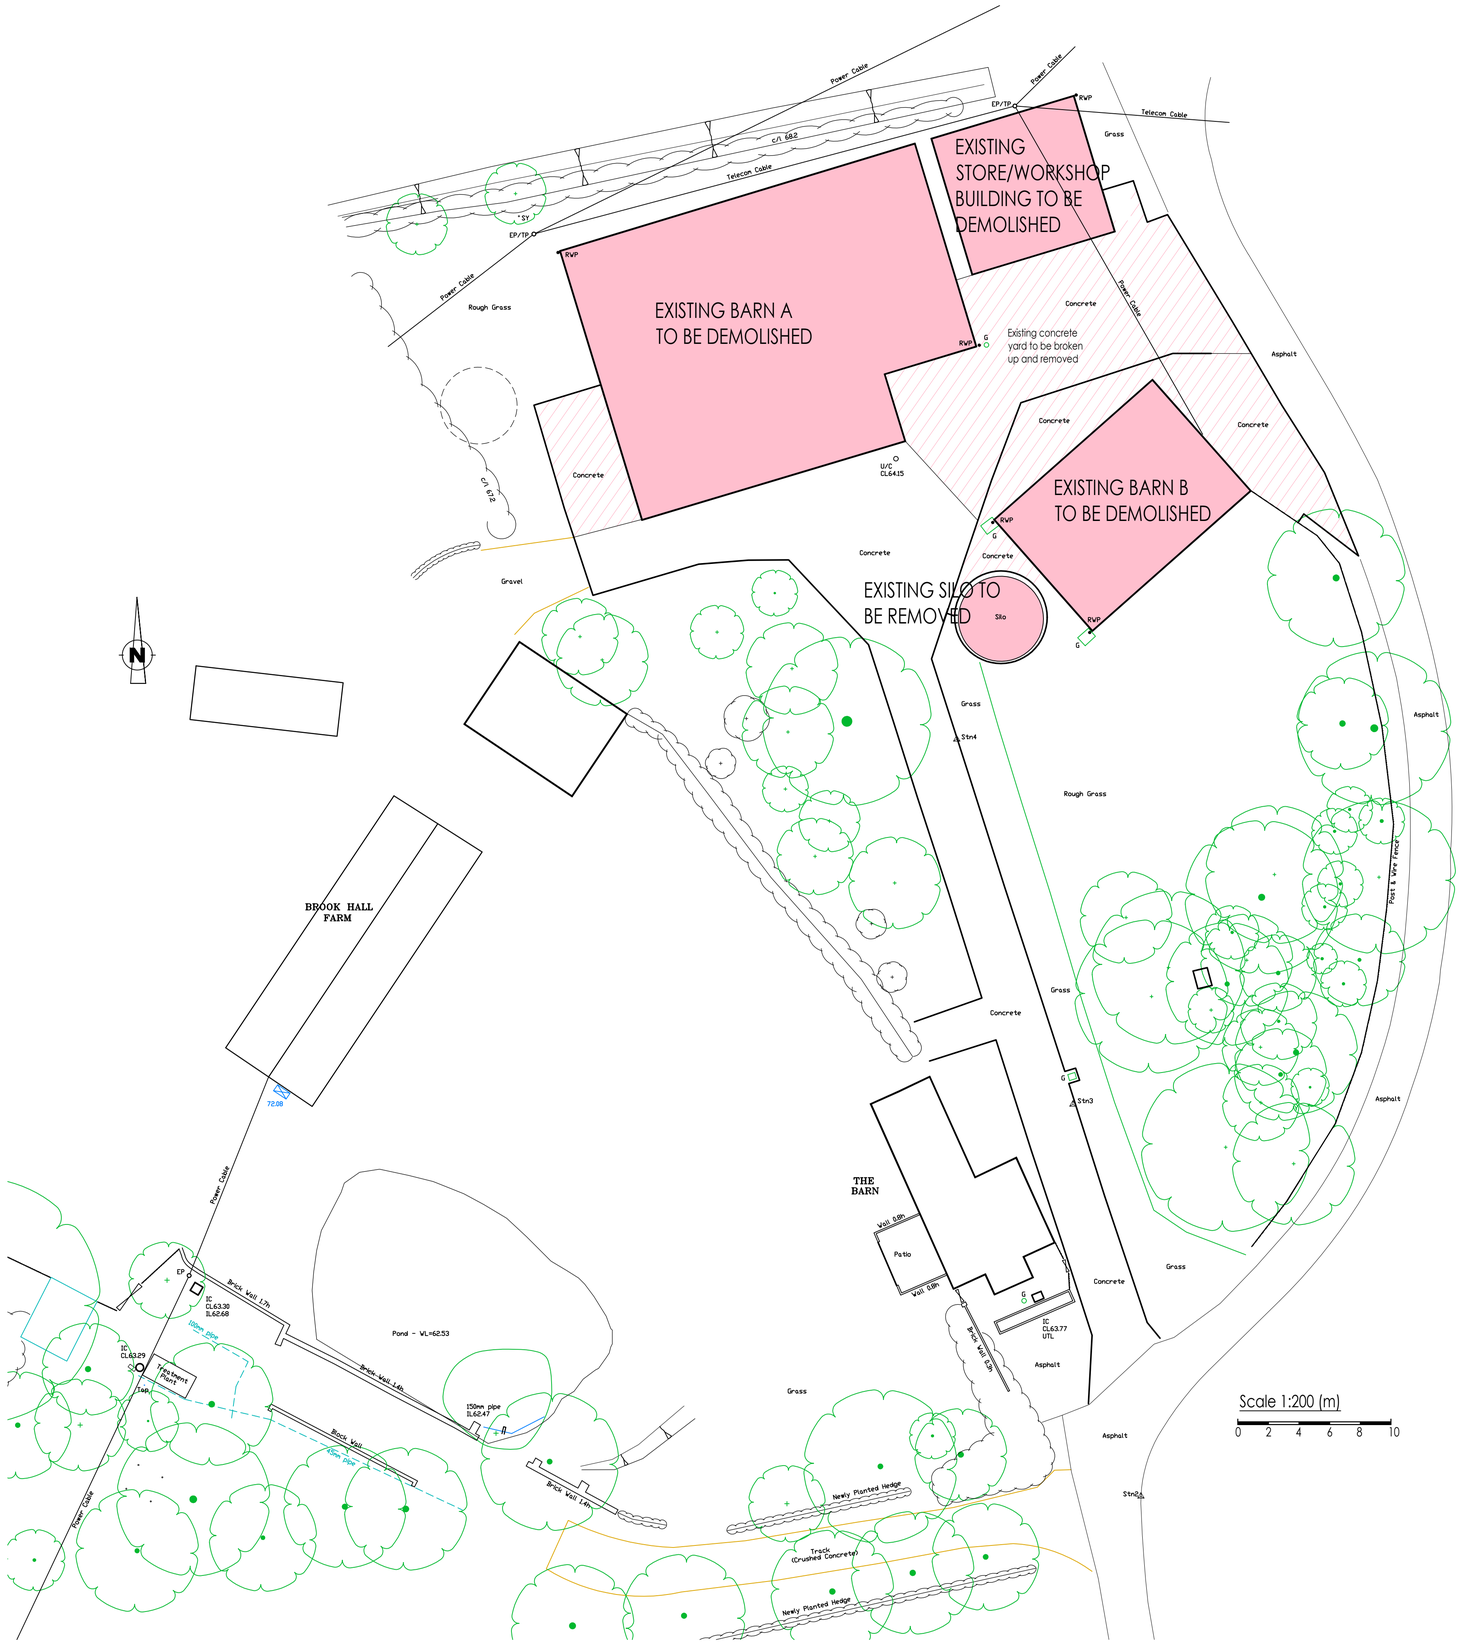

Whymark & Moulton
Chartered Surveyors &
Building Engineers

14 Cornard Road, Sudbury,
Suffolk. CO10 2XA

Tele: 01787 371371

Project

BROOK HALL
CHURCH ROAD
CROWFIELD
IPSWICH
IP6 9TG

SITE CLEARANCE PLAN

Scale 1:200 Date Sept 2021

Drawing No 19/070-103

Amendments