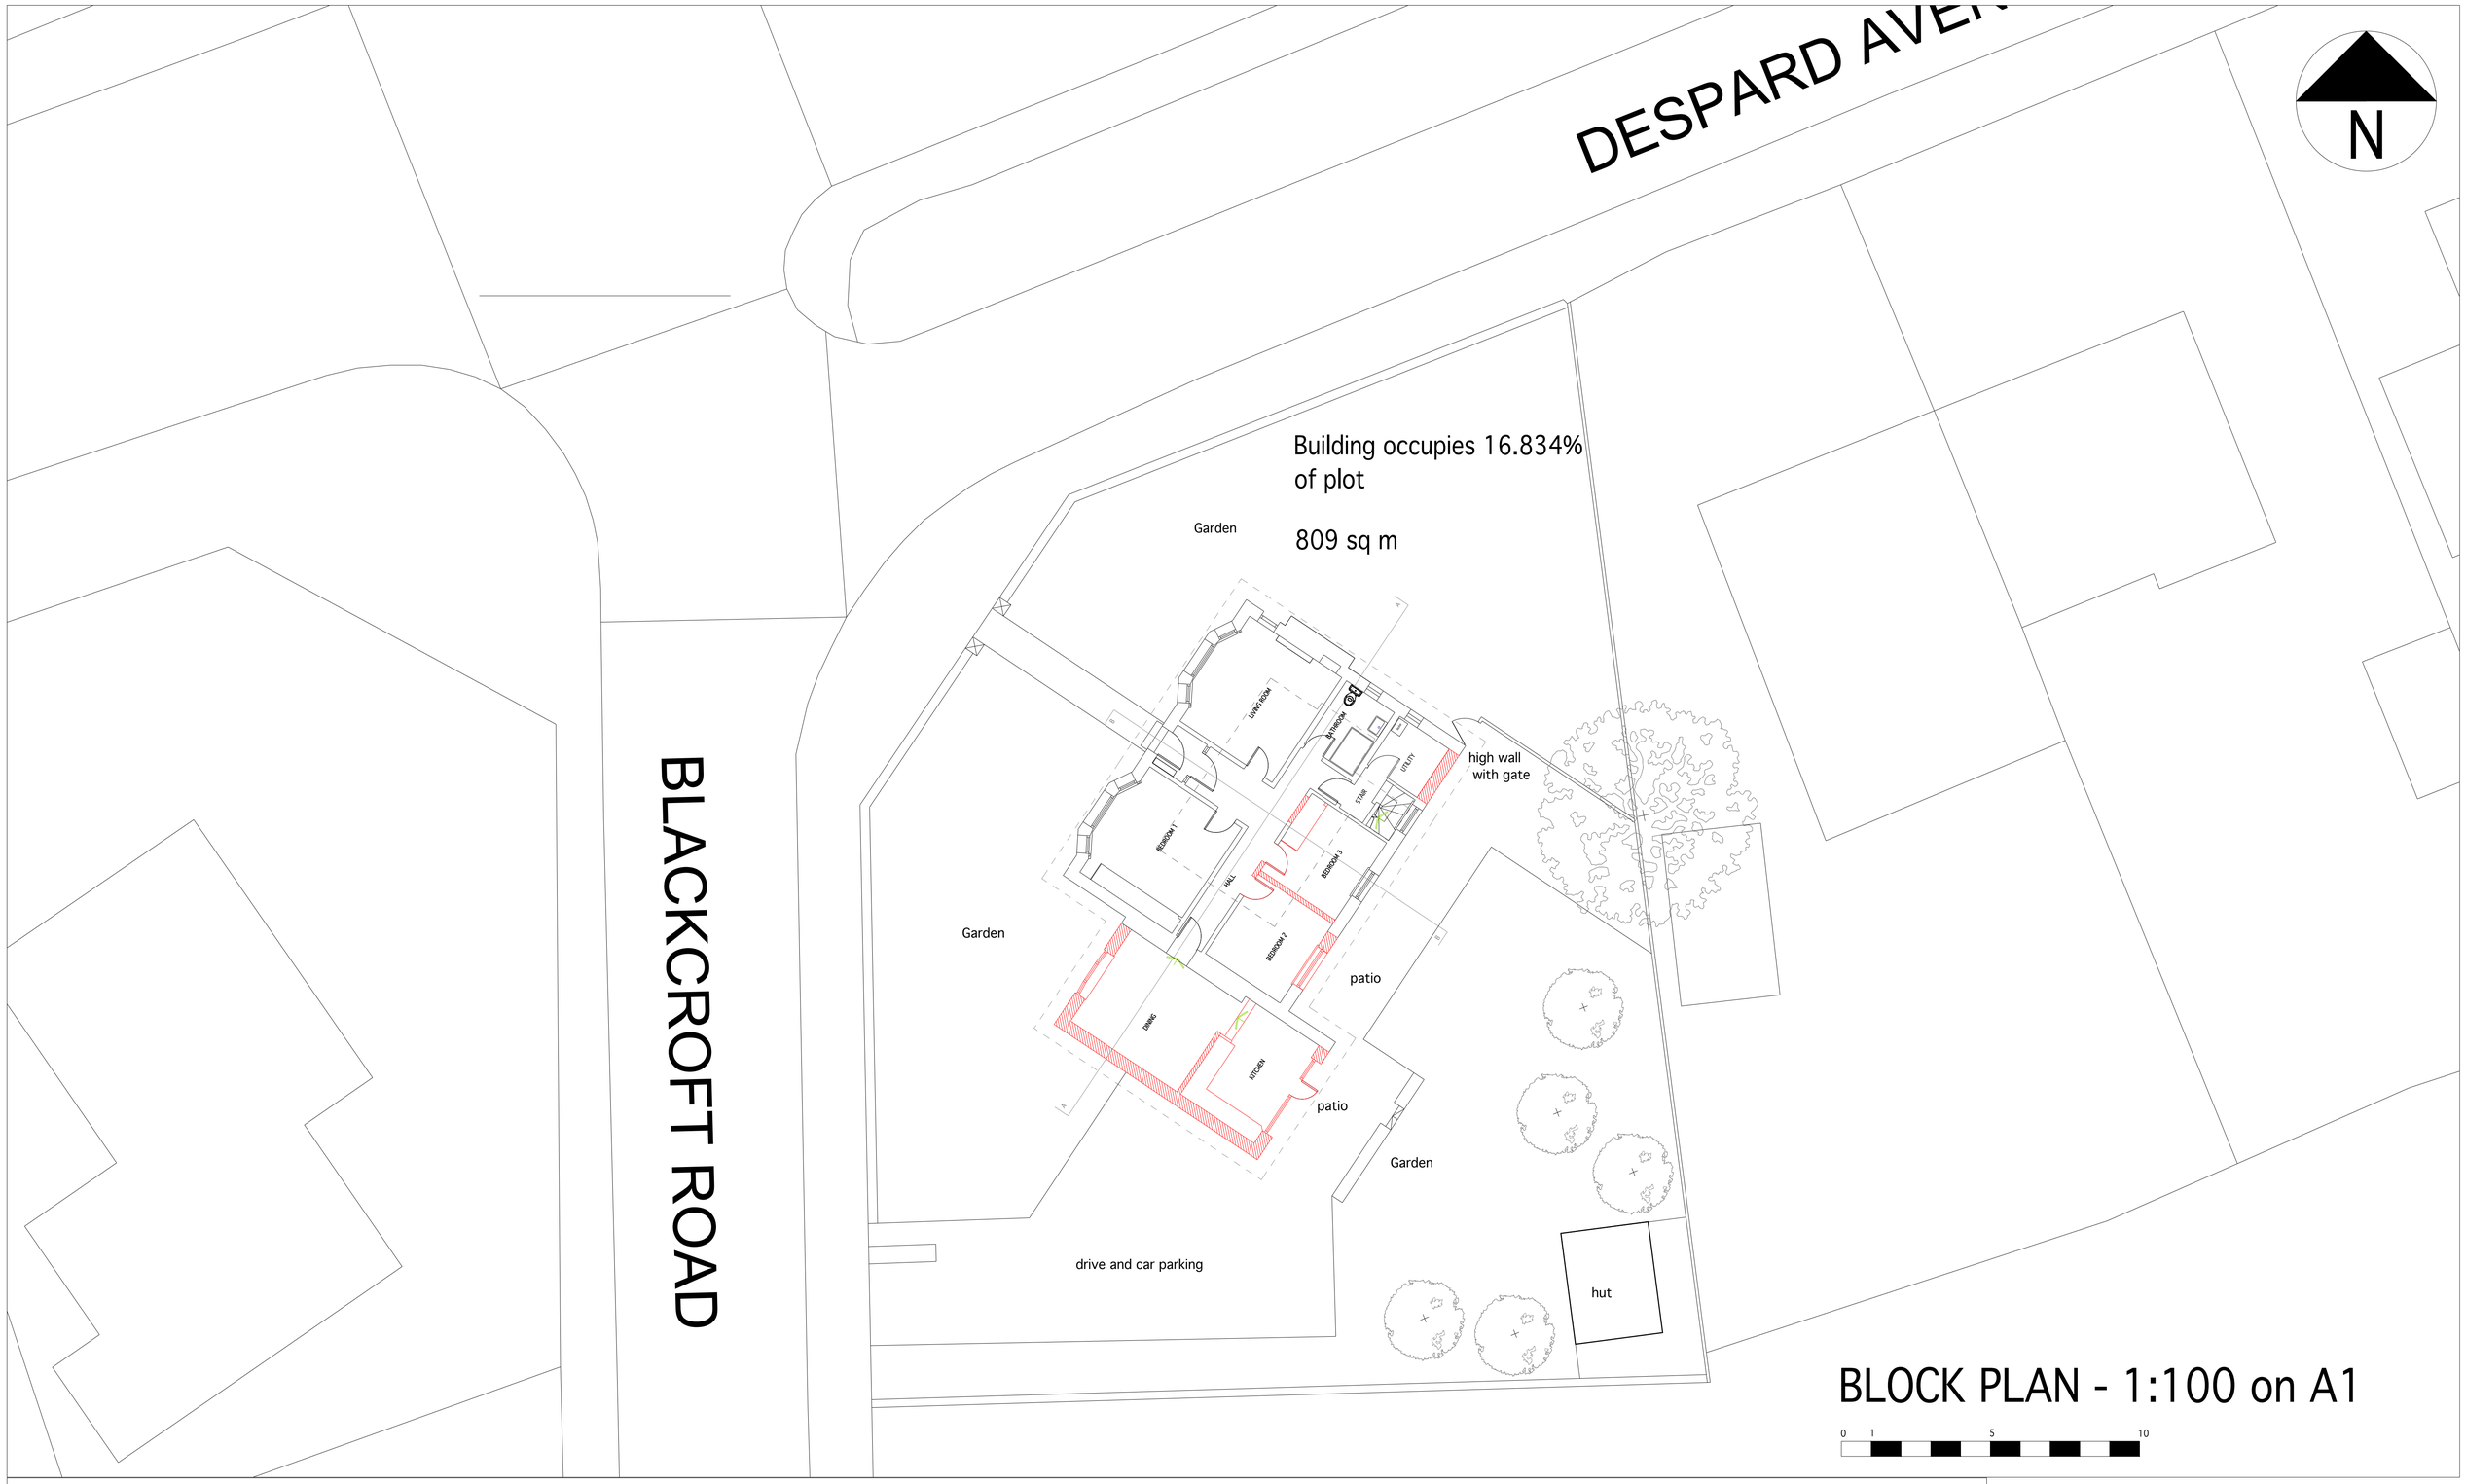

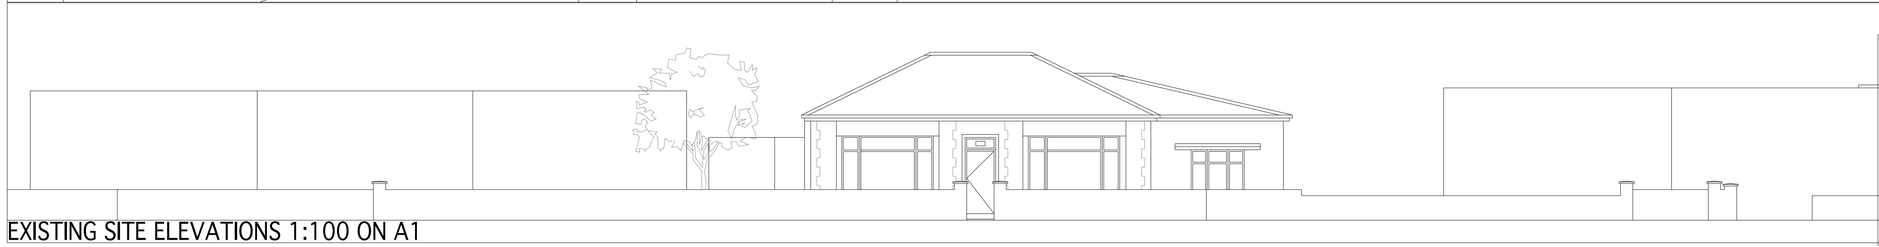

EXISTING SITE ELEVATIONS 1:100 ON A1

Formia Design and Investment Ltd
500 Crow Road
Glasgow
G11 7DW

CLIENT :	Eusebi Residence
PROJECT:	Residence, 50 Blackcroft road Mount Vernon
PROJ: No. :	FD 188
Drawing	Existing Block plan
Drwg no.	FD 188.05PL REV:
Scale :	1:100 @ A1