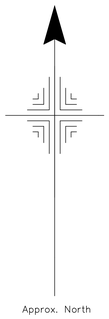

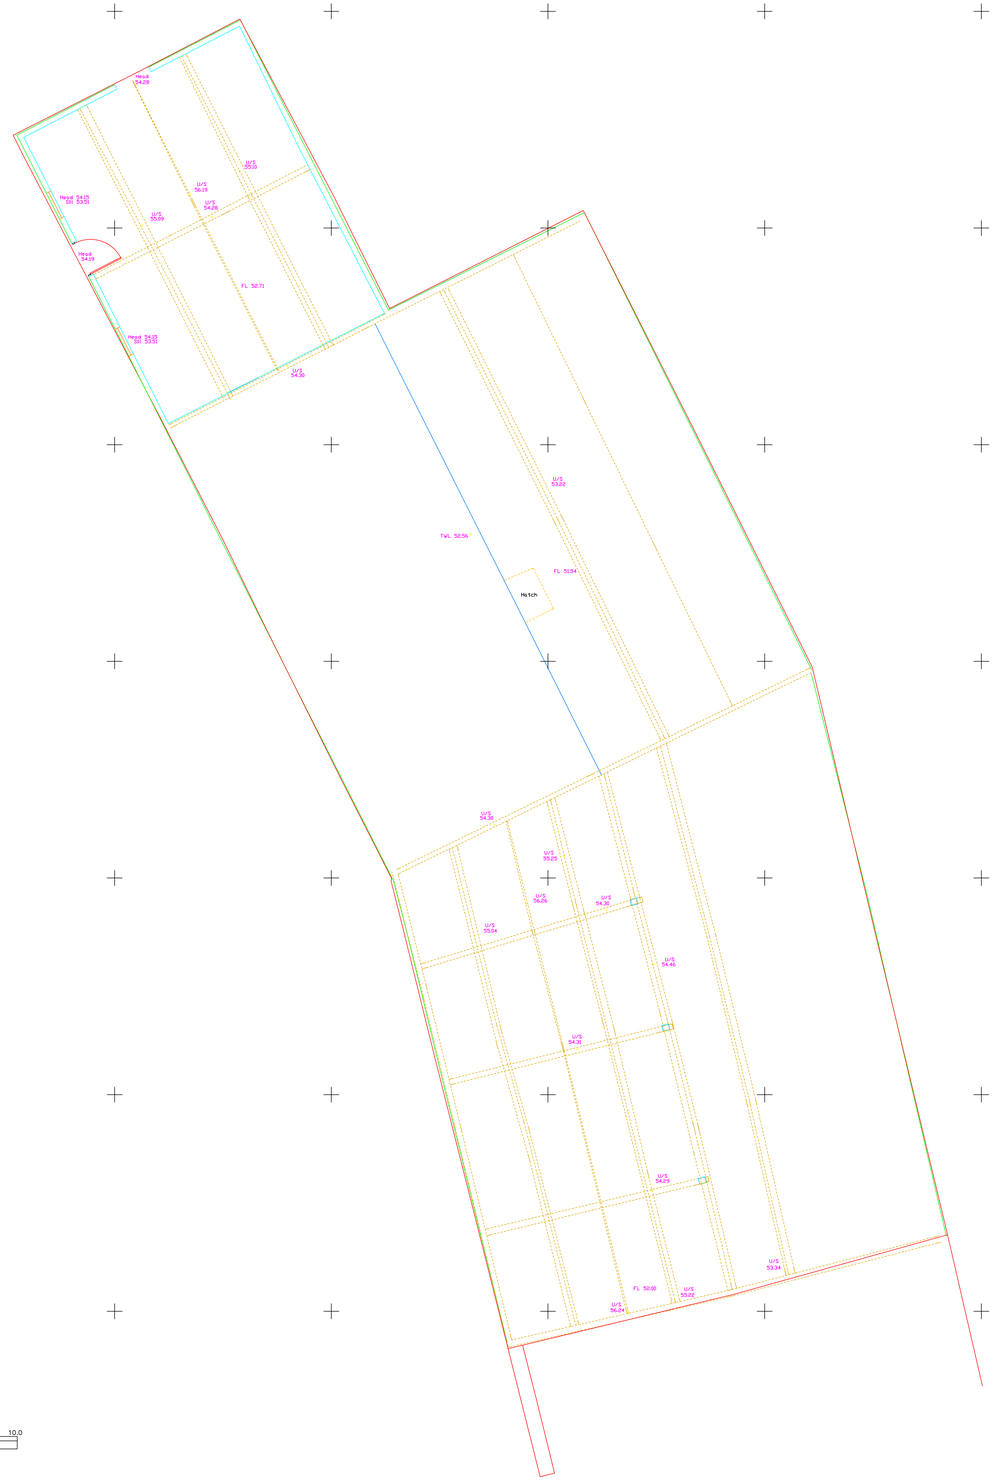

1.0 0.0 1.0 2.0 3.0 4.0 5.0 6.0 7.0 8.0 9.0 10.0

Scale = 1 : 50

Legend

CL CEILING LEVEL
FL FLOOR LEVEL
IC INSPECTION COVER
SILL SILL LEVEL
DP DOWN PIPE
U/S UNDER-SIDE
LINTEL LINTEL LEVEL
TWL TOP OF WALL LEVEL

NOTES

COPYRIGHT FOR DRAWING REMAINS WITH BATTLEFIELD LAND SURVEYS, AND MAY NOT BE COPIED WITHOUT THEIR WRITTEN CONSENT.

BATTLEFIELD LAND SURVEYS LTD
3 YEOMANRY ROAD
BATTLEFIELD ENTERPRISE PARK
SHREWSBURY
SHROPSHIRE SY1 3EH
TEL./FAX 01743 443388
EMAIL MAILBOX@BLSURVEYS.CO.UK

Client			Title	
CHRYSALIS ARCHITECTURAL DESIGN			FIRST FLOOR, NANT Y MEICHIAID FARM, LLANFYLLIN	
Scale	Date	Job No	Dwg No	Rev.
A0@ 1 : 50	26/02/21	12470	03	–
Surveyed by	Checked	Scanned	Levels are related to . . .	
MB	DE	N/A	ARBITRARY DATUM (related to floor level 50.00m)	