Ordnance Survey, (c) Crown Copyright 2022. All rights reserved. Licence number 100022432

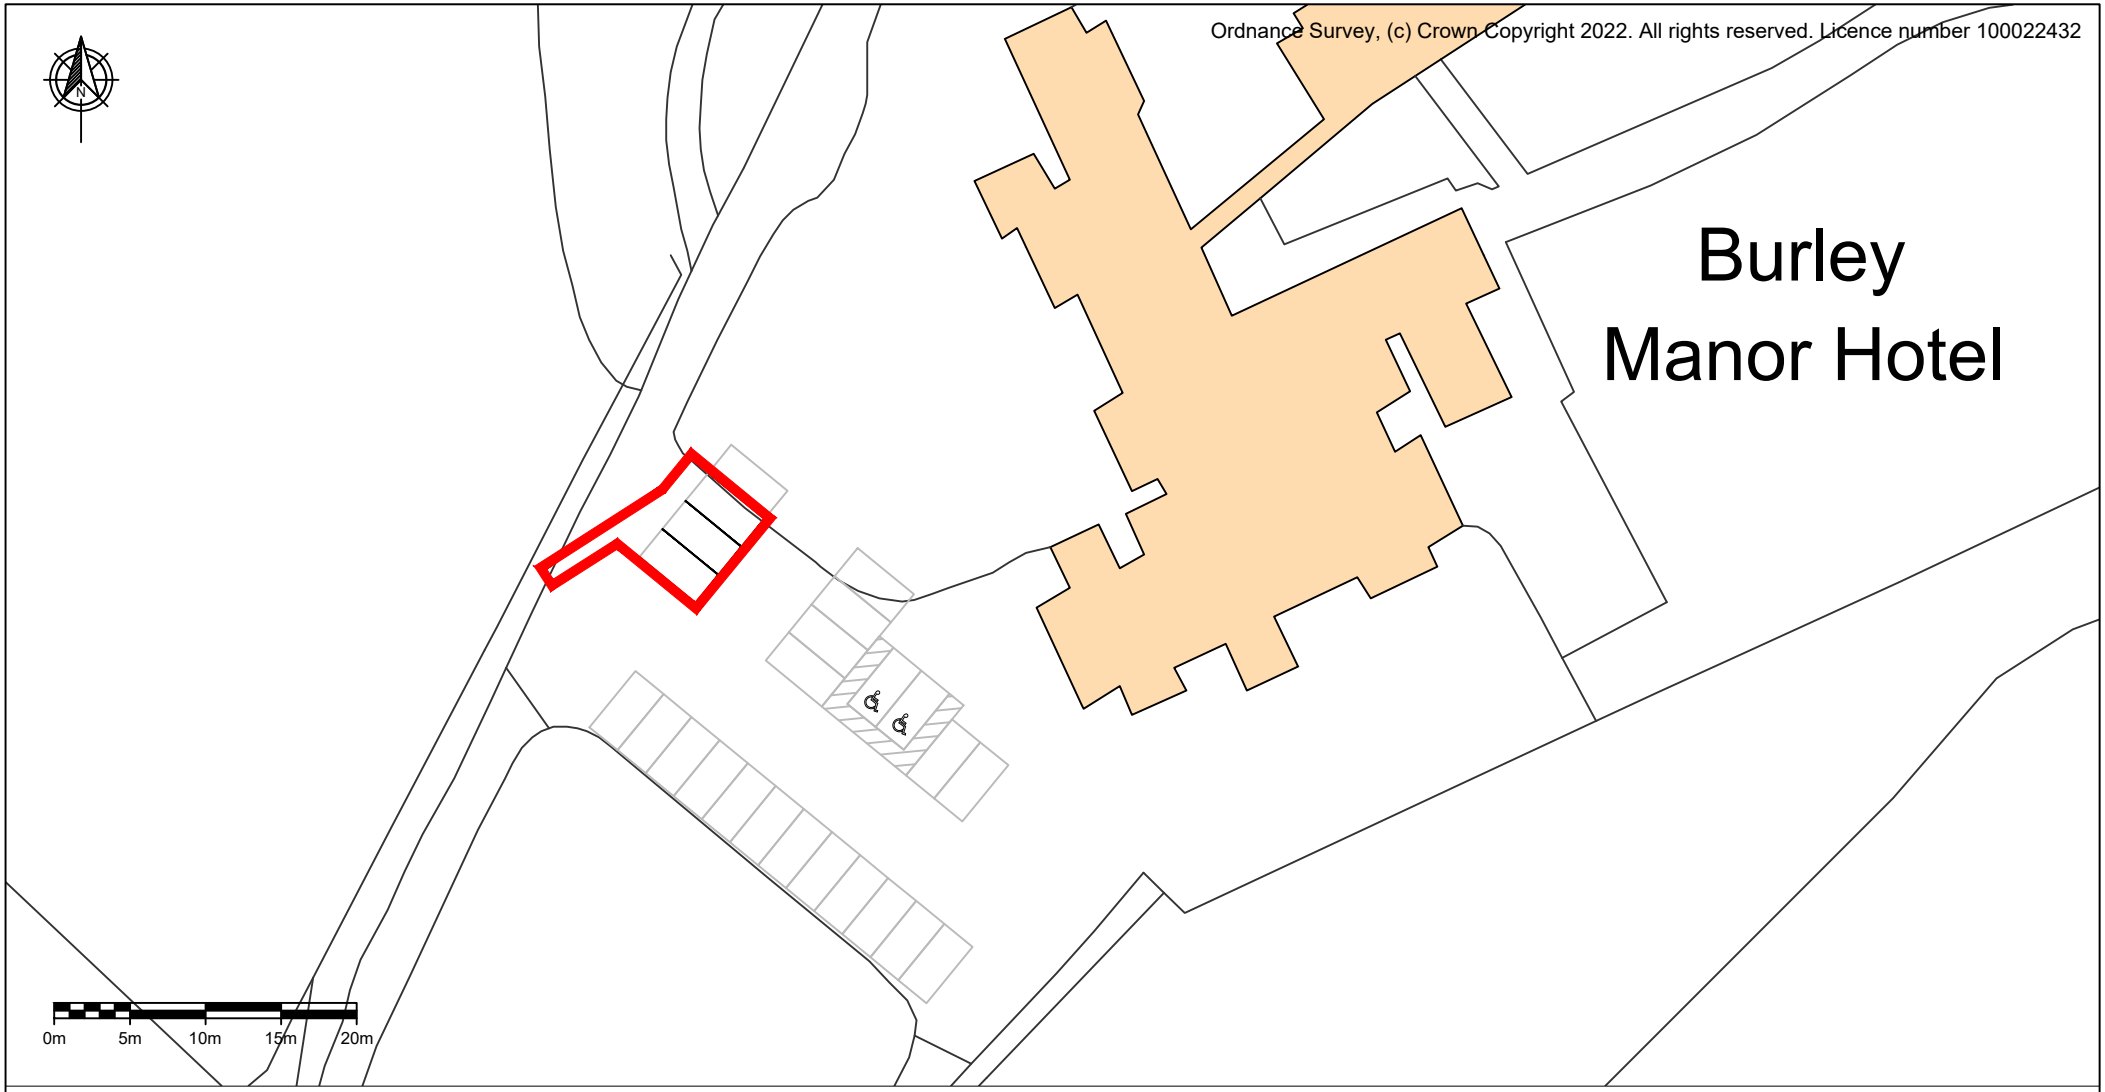

SITE LOCATION

COMMENTS	REV.	DESCRIPTION	REV. BY	APP.	DATE
	A	Issued for comment	MP	RK	08/02/22
	B	Site boundary updated as per council request	LW	RK	28/02/22

SCALE (@A4)	DRAWN BY
1:500	MP

ADDRESS

Burley Manor,
1 Ringwood Rd,
Burley,
Hampshire,
BH24 4BS

PROJECT NAME
NEW FOREST HOTELS - BURLEY MANOR

DRAWING TITLE
BLOCK PLAN

DRAWING NO.
10457 - 0002_03

INSTAVOLT

InstaVolt Ltd, 6 Cedarwood, Crockford Lane, Chineham Park, Hampshire, RG24 8WD

© InstaVolt Ltd. 2020

REV.
B