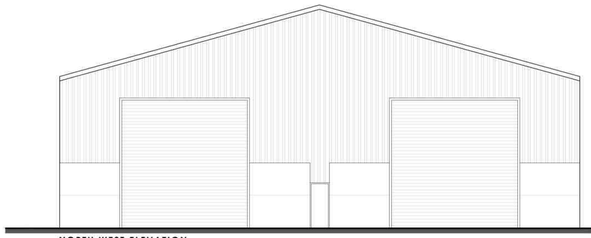

NORTH WEST ELEVATION

SOUTH WEST ELEVATION

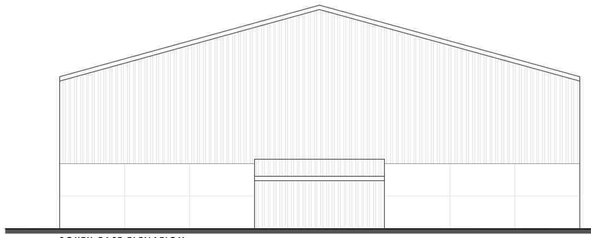

SOUTH EAST ELEVATION

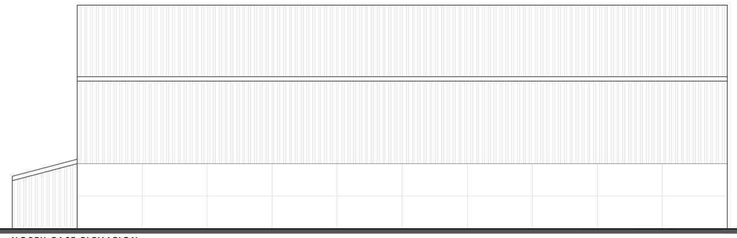

NORTH EAST ELEVATION

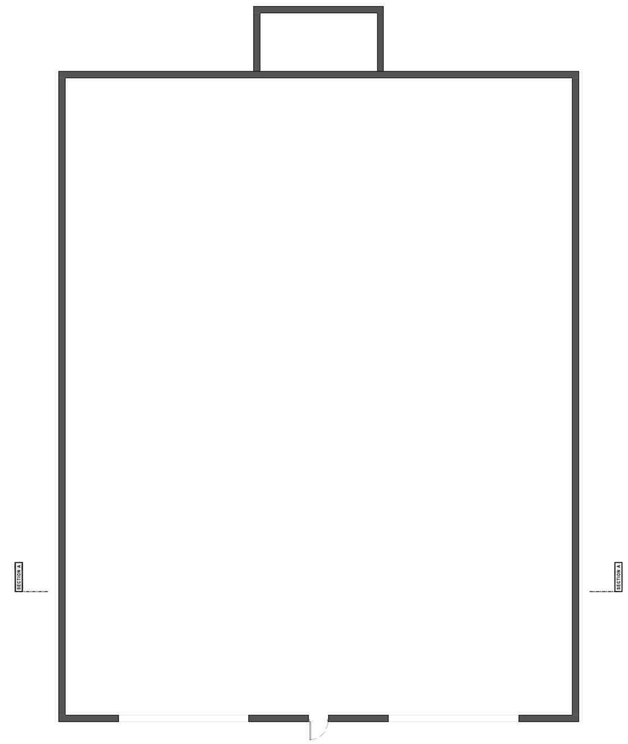

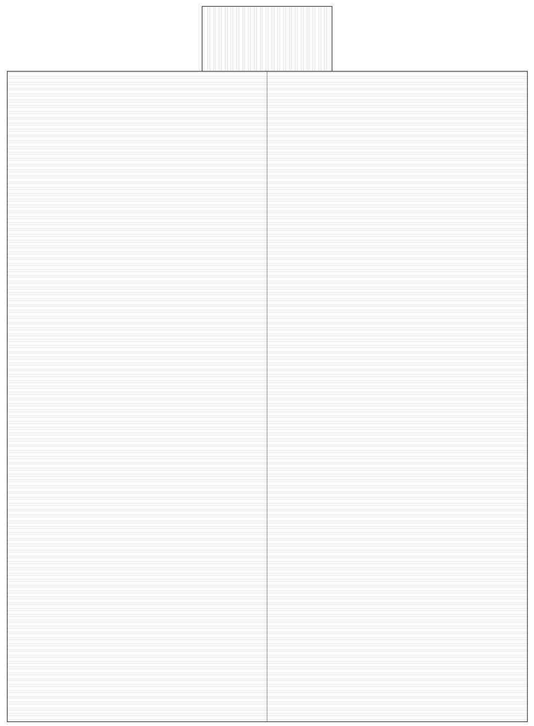

PROPOSED PLANS & ELEVATIONS
scale 1:100

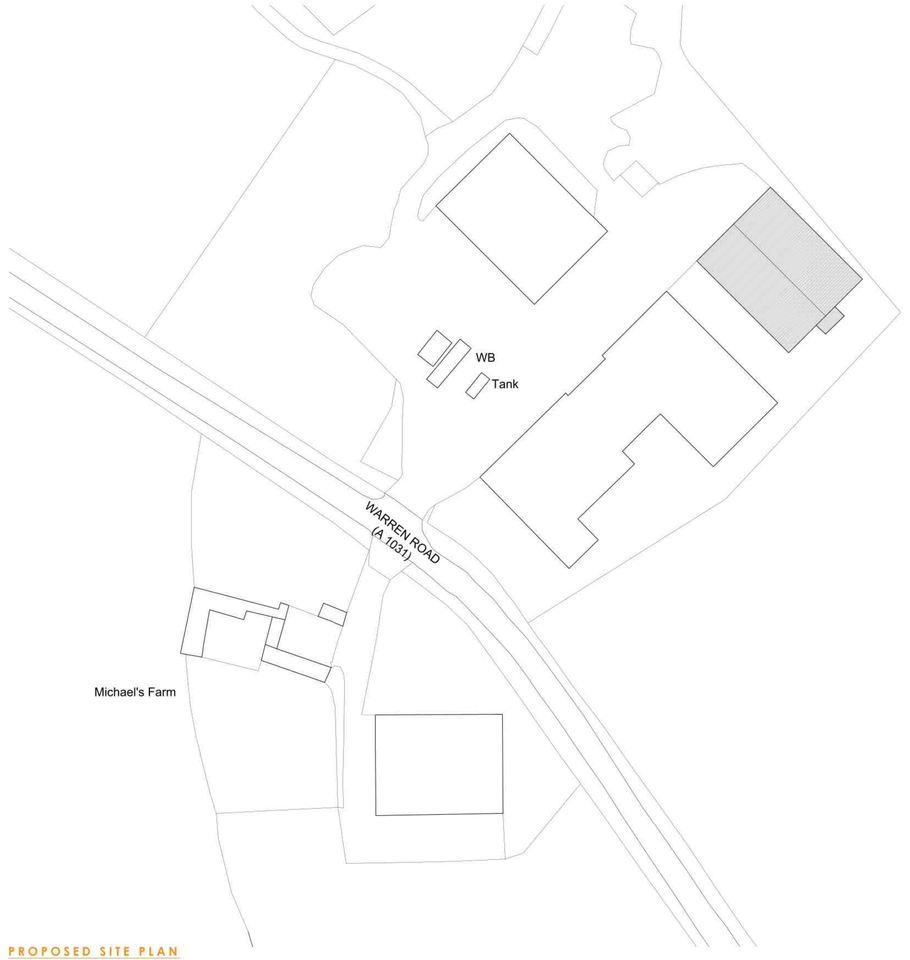

PROPOSED SITE PLAN
scale 1:500

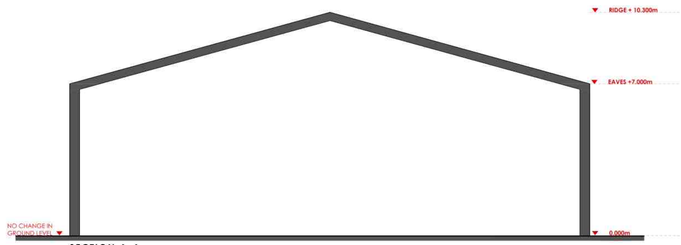

SECTION A-A

PROPOSED SECTION
scale 1:100

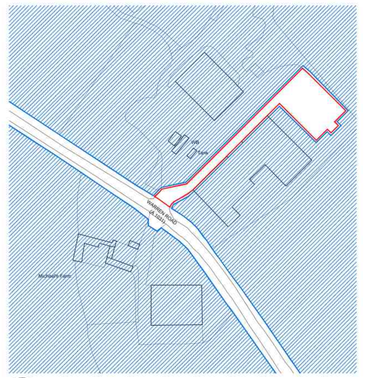

SITE LOCATION PLAN
scale 1:1250

Rev.A Addition of Section 11/02/22

DRAWING ISSUES AND REVISIONS

Land Design Consultancy | 72 Watercolors | South Cerney | GL7 5TY | T | E | info@landdesignconsultancy.co.uk

ldc LAND DESIGN CONSULTANCY

PROJECT : Proposed Agricultural Building, Warren Road (A1031), Skidbrooke North End

DATE : January 2022

TITLE : PROPOSED

SCALE : As Shown

ORIGINAL SIZE : A0 (Landscape)

DRAWING NUMBER : LDC3799-PL-01A

This drawing is the copyright of Land Design Consultancy and must not be reproduced without written consent the contractor is responsible for taking and checking all dimensions on site prior to commencement and reporting back to the Land Design Consultancy any discrepancies. Figured dimensions only to this drawing are to be used in strict accordance with manufacturers written instructions and current codes of practice.

All Details and Specification on this drawing and in relation to Fit-specific project should be validated by if any deviations occur the contractor / client should contact the Land Design Consultancy before work is carried out and not responsible for errors resulting from undelivered detail and specification changes.