TAKEN FROM ORDNANCE SURVEY MAP
1 / 2500 SCALE

P & ER
DEVELOPMENT CONTROL
RECD 14 DEC 2021

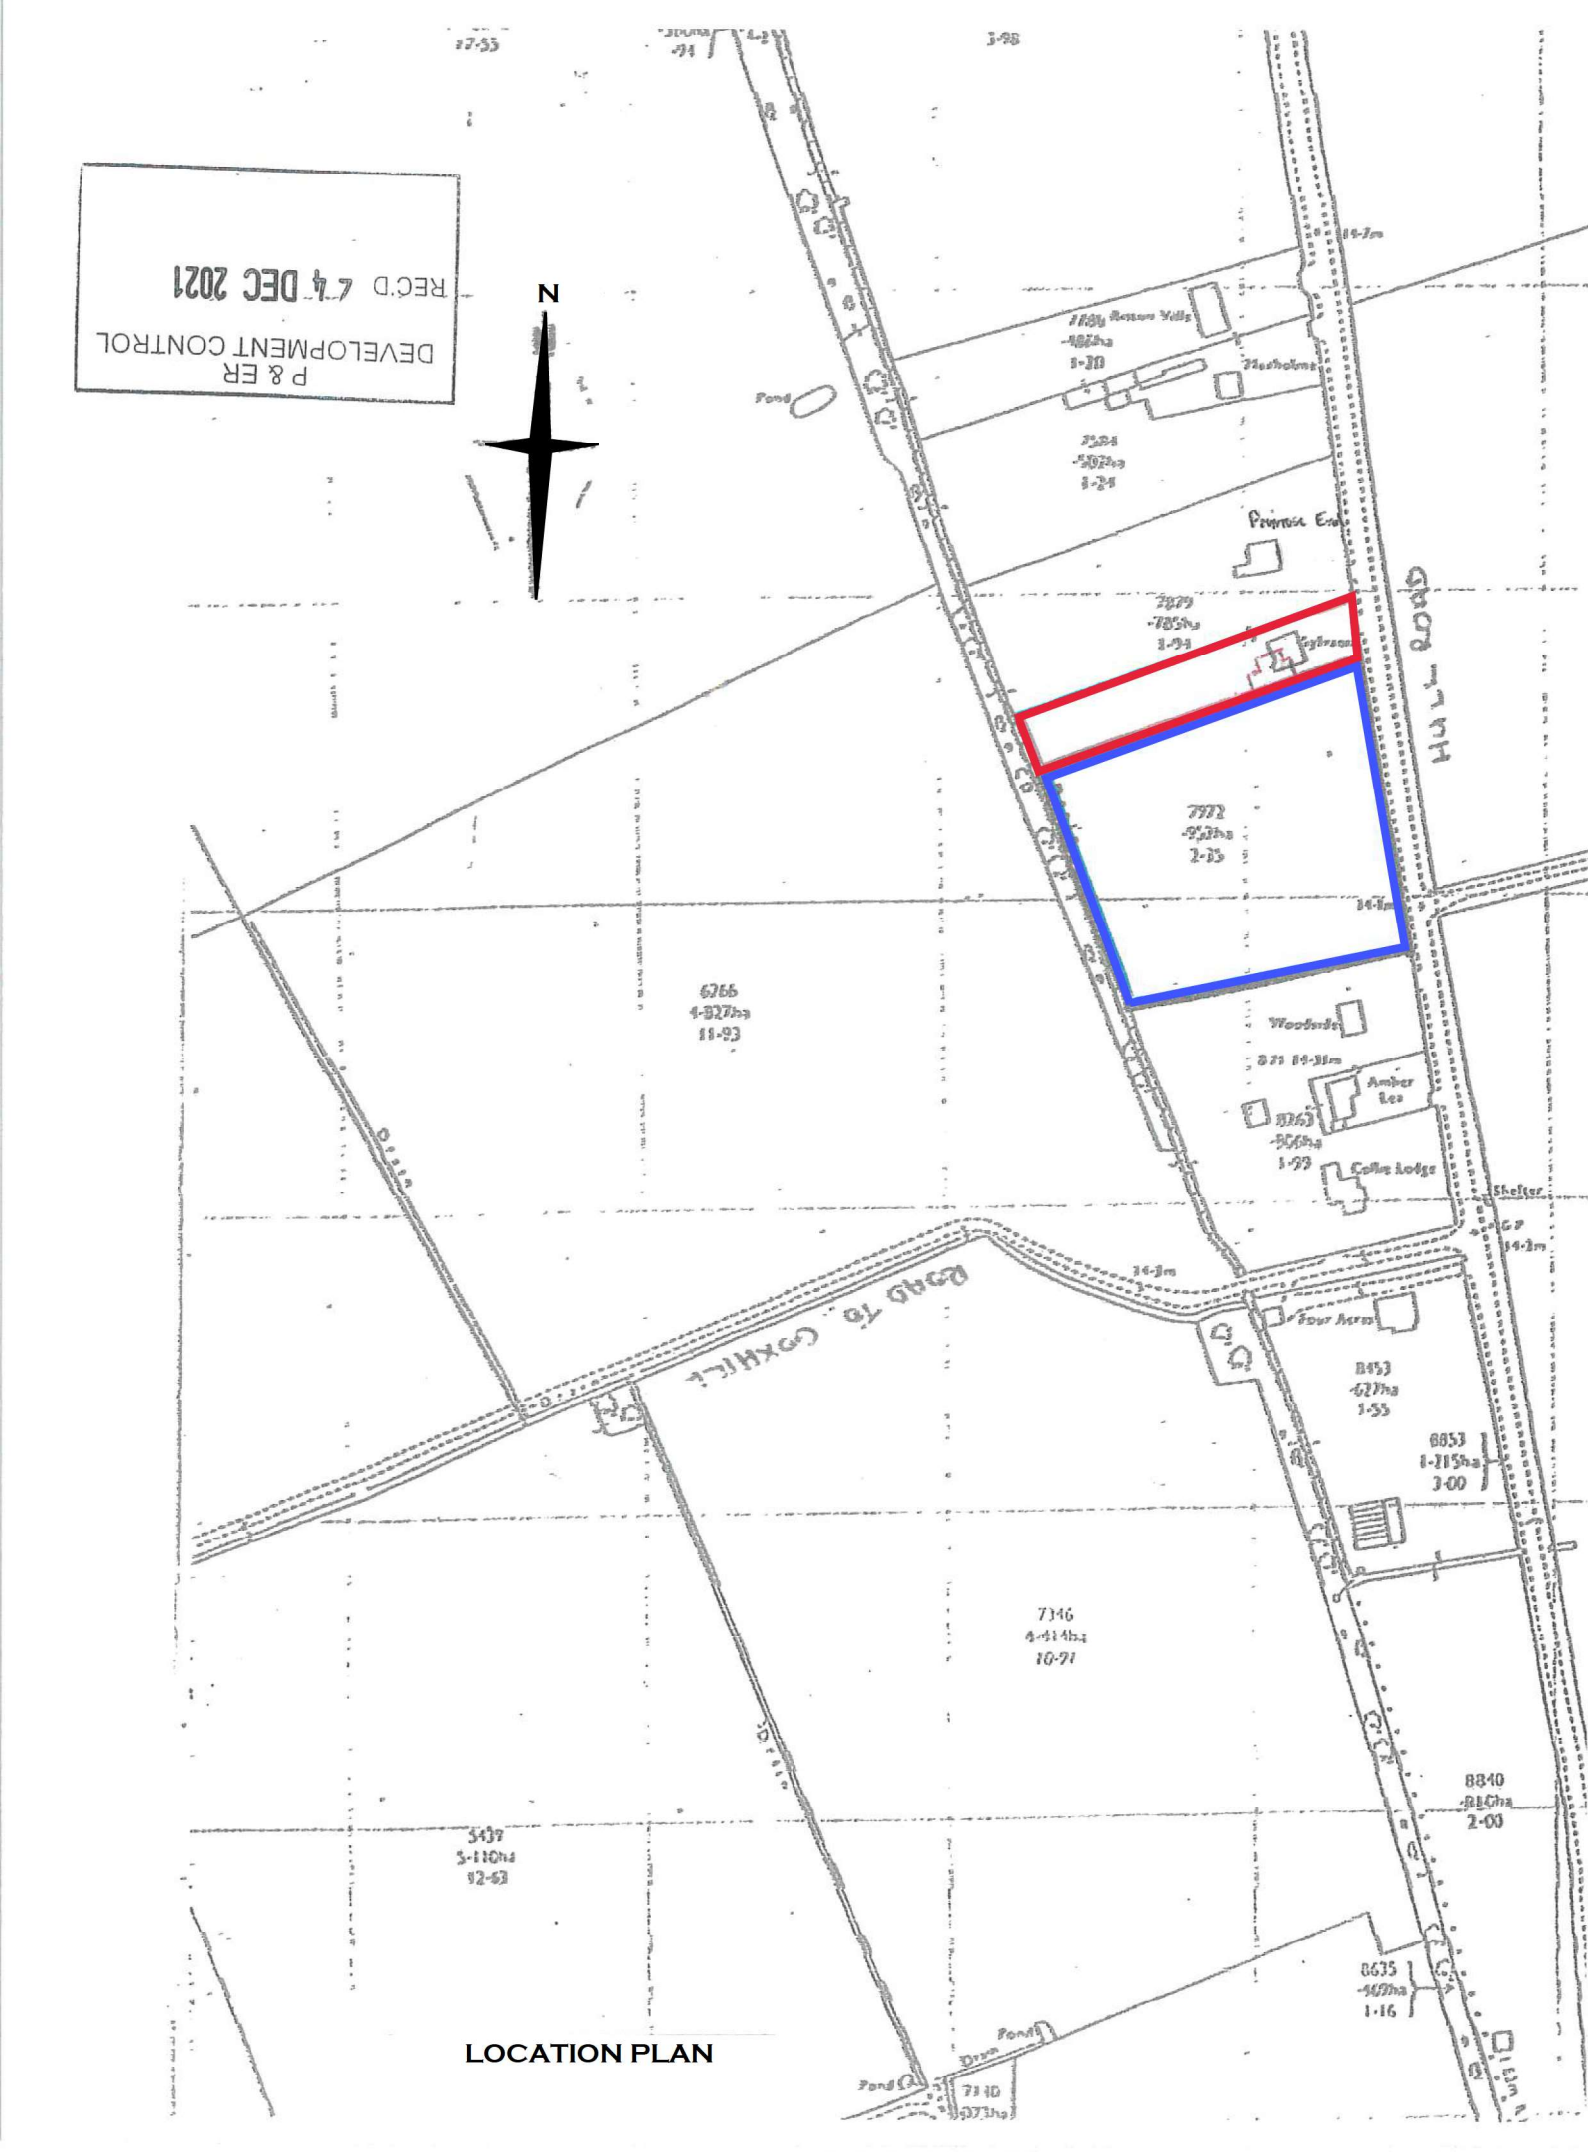

LOCATION PLAN