NOTES

1 DO NOT SCALE FROM THIS DRAWING.

2 Drawing copyright of designer.

3 All dimensions to be verified on site prior to any shop or site works being commenced.

4 Any discrepencies to be reported to the designer BEFORE any work is put in hand.

5 This drawing must be read in conjunction with relevant consultants and specialists drawings.

6 This drawing must be read in conjunction with the following drawings:

EXISTING FRONT ELEVATION

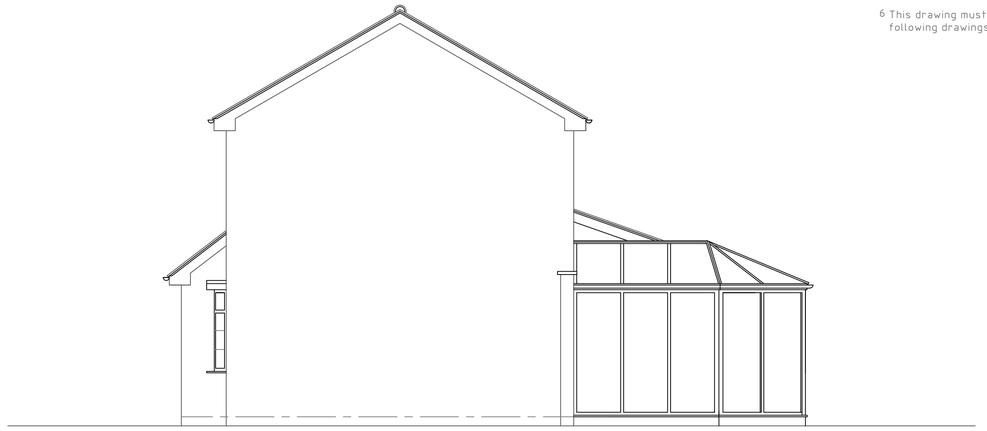

EXISTING SIDE ELEVATION

EXISTING REAR ELEVATION

rev	date	details

REVISIONS

IMPORTANT

GP DESIGNS
ARCHITECTURAL SERVICES

12 Chestnut Avenue
Redcar Cleveland
TS10 3PB

Tel/Fax: 01642 481078
Mobile: 07766 017006

CLIENT
MRS ROBINSON

PROJECT
SIDE AND REAR EXTENSIONS
8 APPLEY CLOSE
EAGLESCLIFFE

TITLE
EXISTING ELEVATIONS

Purpose of Issue
PLANNING PERMISSION

Scale 1:50

Date FEB 22 | Drawn G.P. | Checked

Drawing Nr: 03 | Revn: