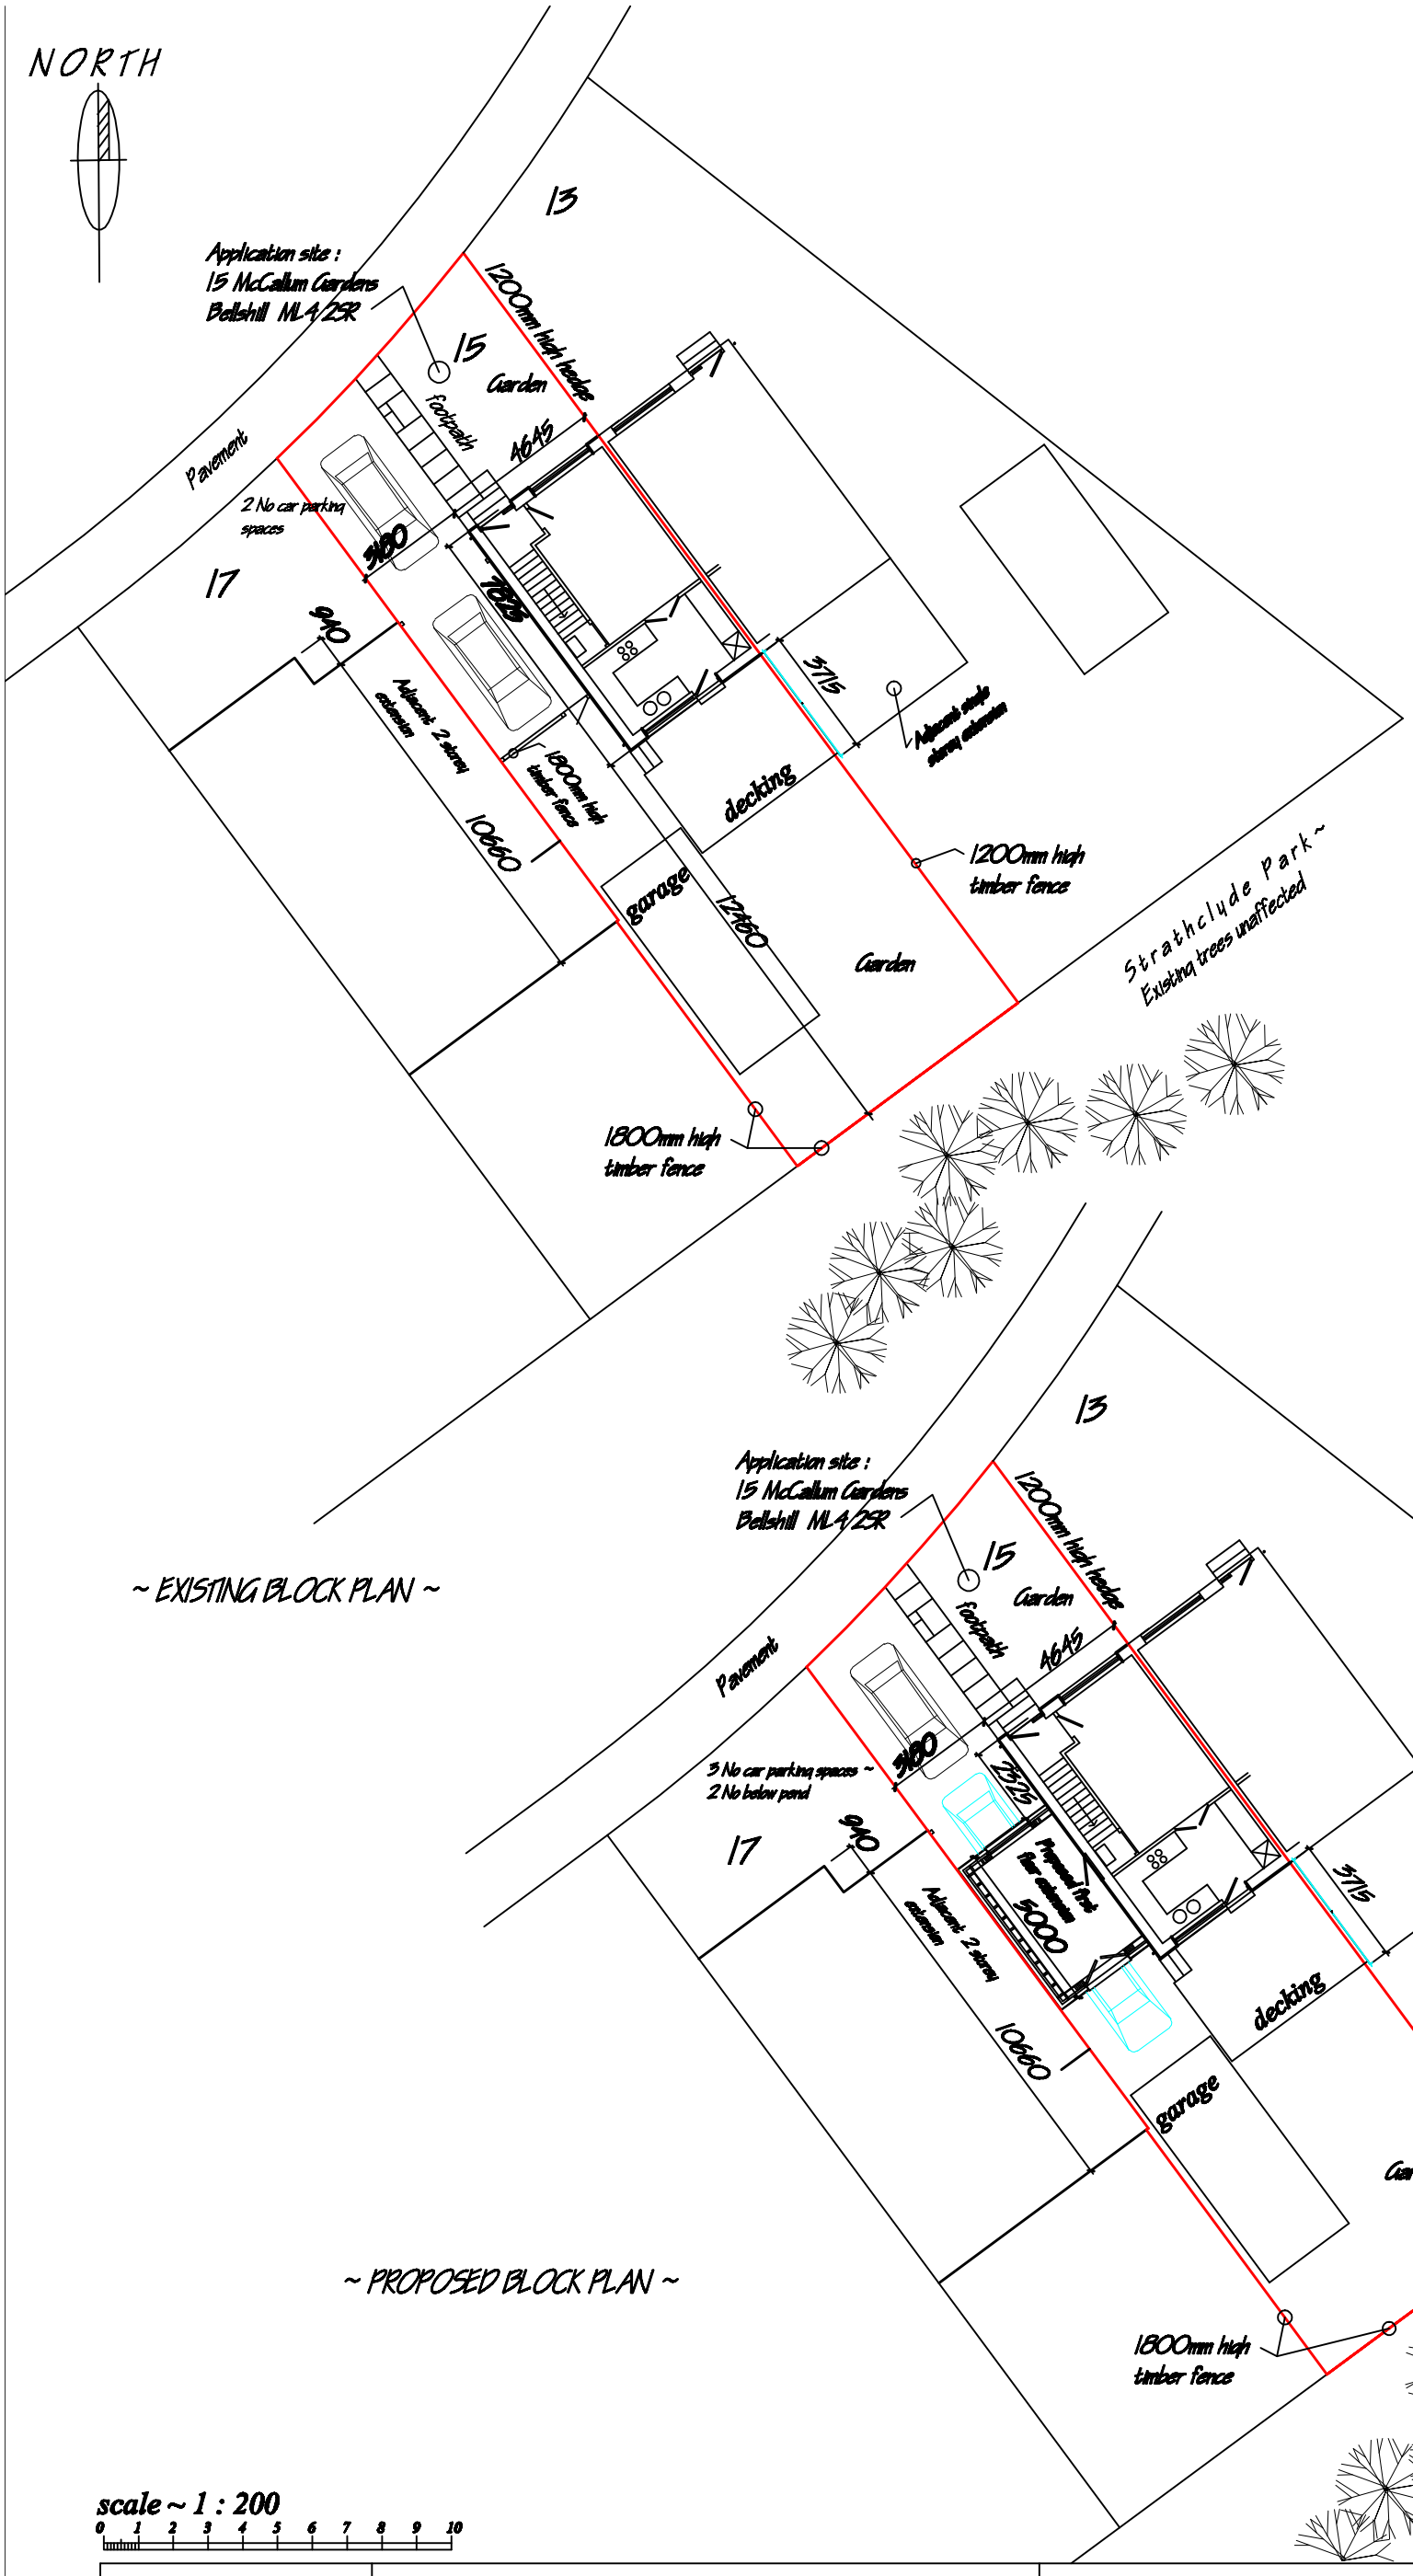

ARCHITECT IIXII 0740 ~ 100 ~ 2052	**Project:** 15 McCALLUM GARDENS, BELLSHILL ML4 2SR **Title:** EXISTING + PROPOSED BLOCK PLANS	**Date**	October 2020
		Scale	1 : 200 @ A3
		Drg. No.	05 20 19