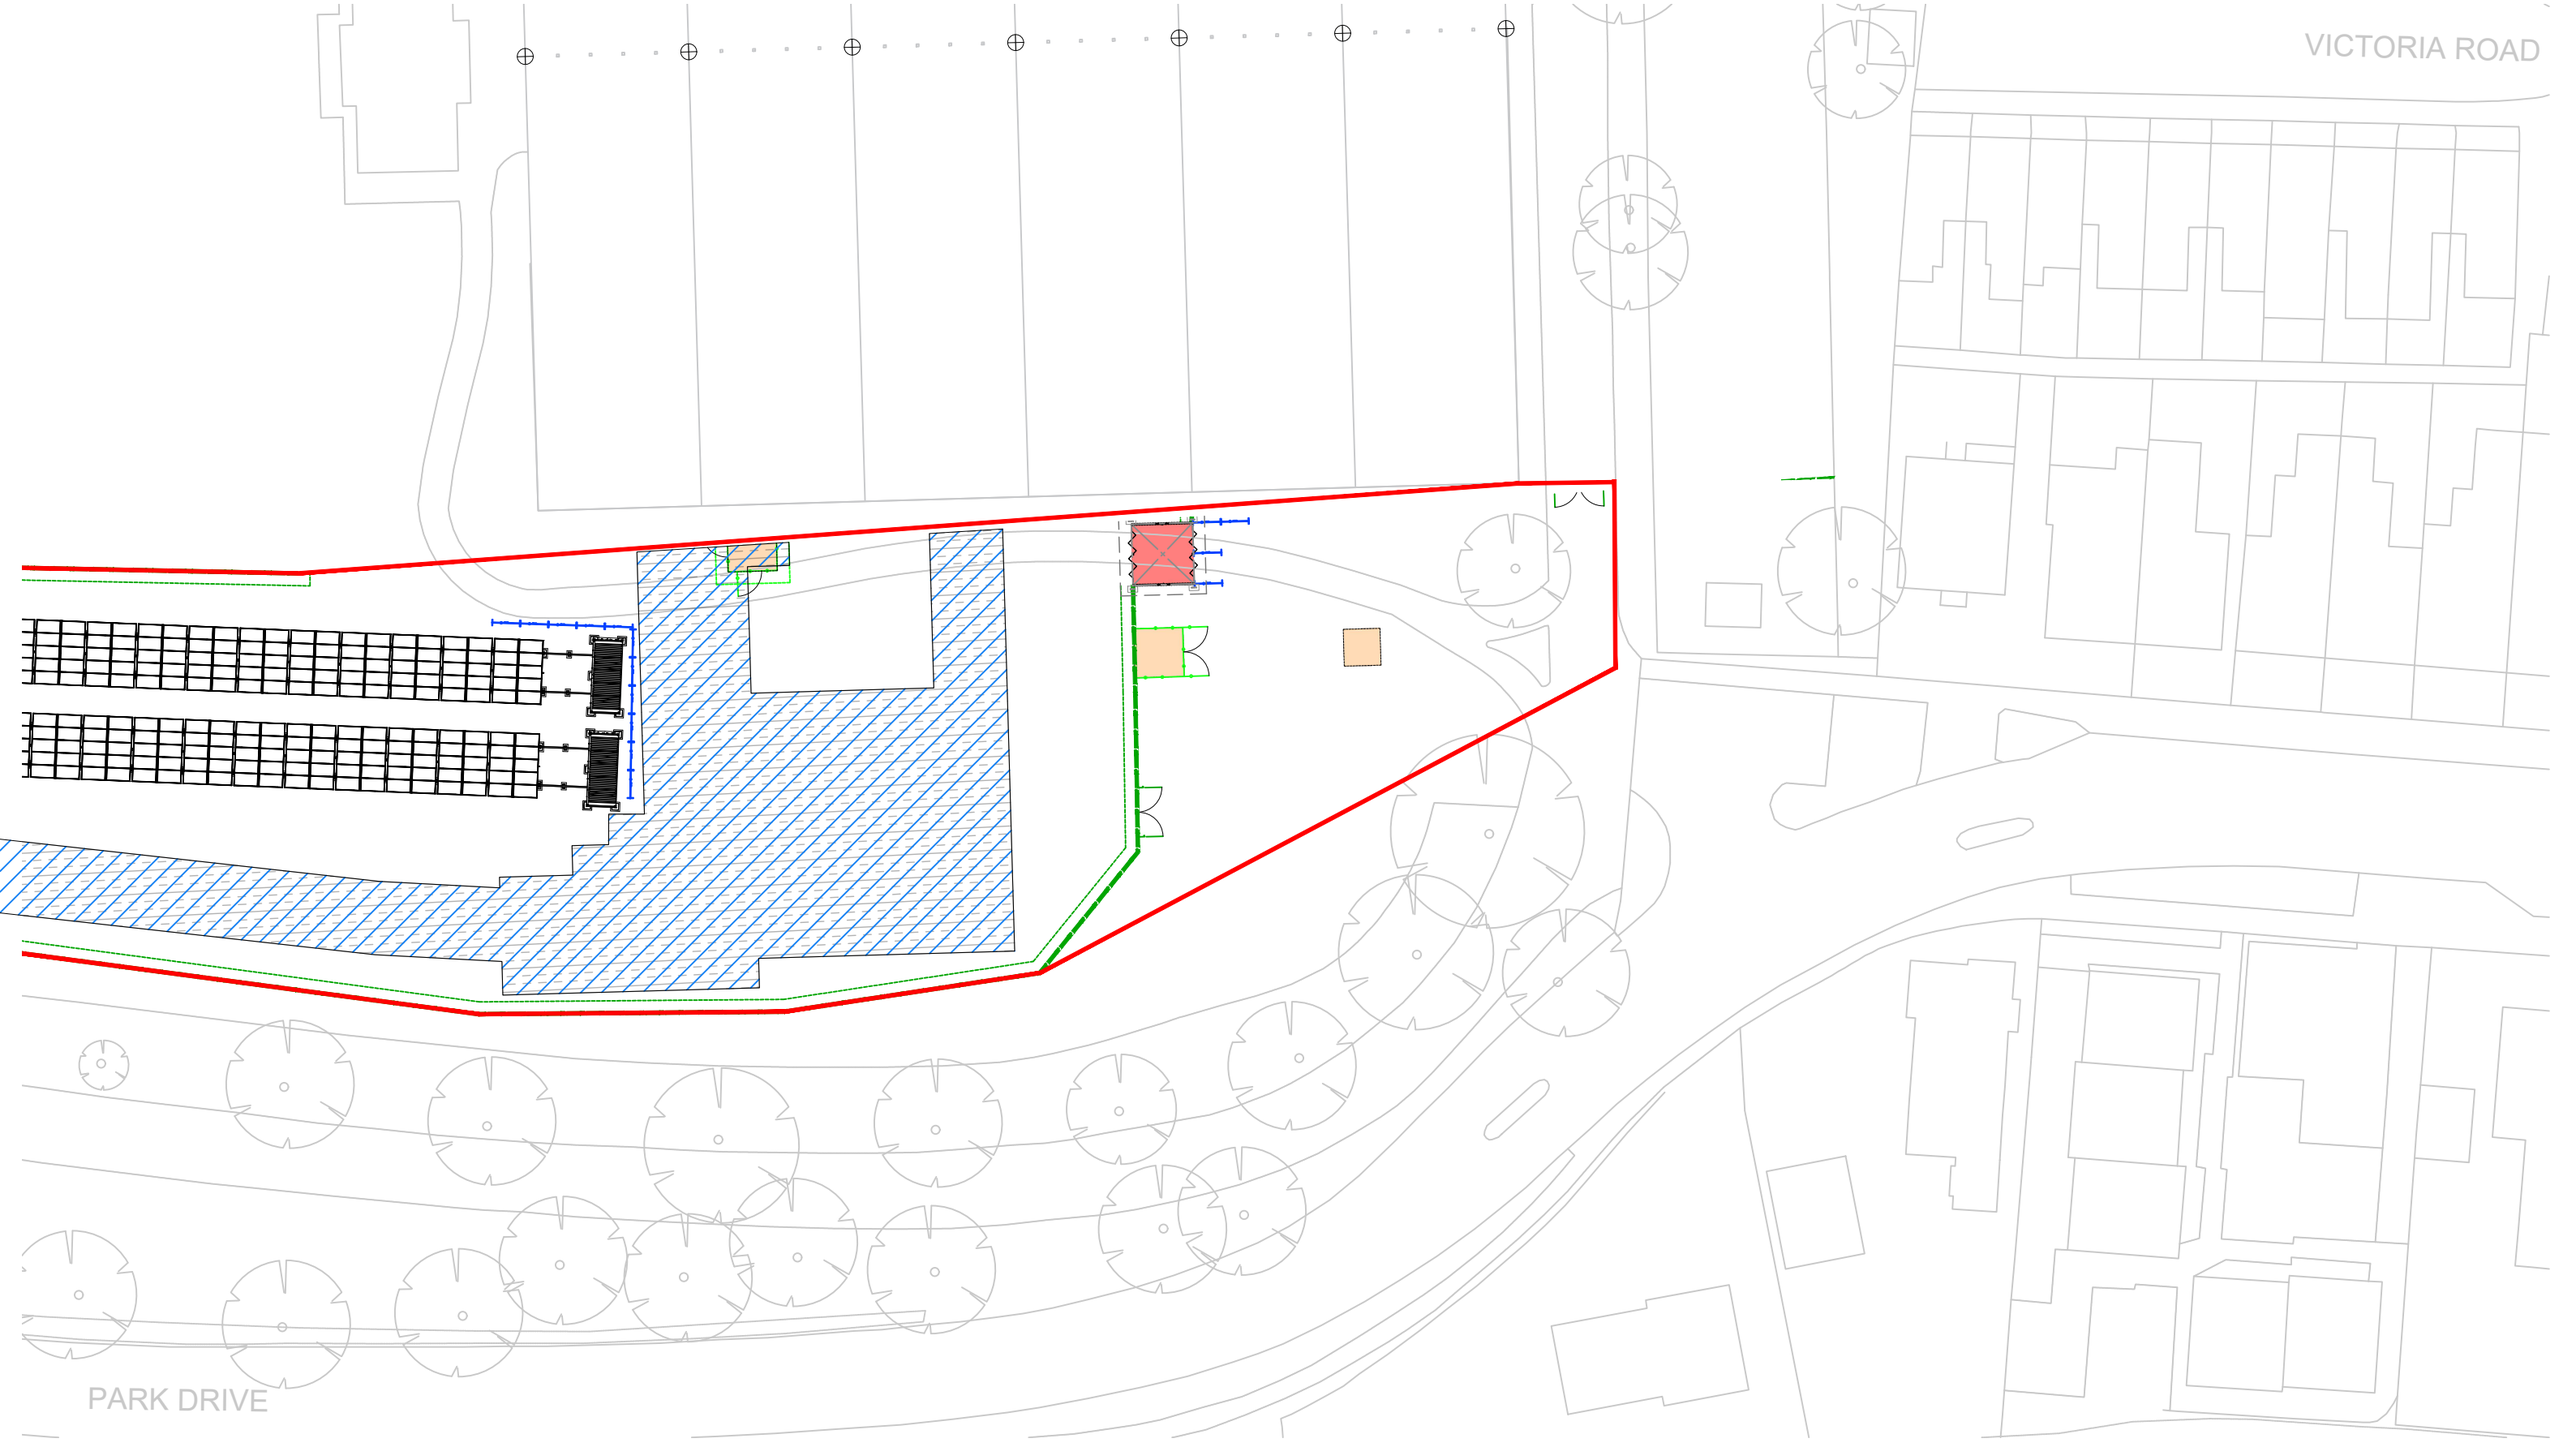

BIRMINGHAM 2022 commonwealth games

LEGEND:

- Application Boundary
- Security Boundary
- Temporary Hardstanding Hatch
- Tree

Disclaimer
Copyright © Birmingham 2022 Limited. Any reproduction or transmission of all or part of this drawing, whether by photocopying or storing in any medium by electronic means or otherwise, without the written permission of an authorised representative of Birmingham 2022 Limited, is prohibited. Unless agreed in writing by an authorised representative of Birmingham 2022 Limited, Birmingham 2022 Limited accepts no liability whatsoever for any loss (whether direct, indirect, special or consequential) incurred as a result of any use of or reliance on this drawing. All dimensions are to be verified on site.
Do not scale from this drawing.

Reproduced by permission of Ordnance Survey on behalf of HMSO. © Crown Copyright and database rights 2020. All rights reserved. OS Licence No 0100031673. You are not permitted to copy, sub-license, distribute or sell any of this data to third parties in any form.

B	25/01/2022	Town Planning	CG	MC

N

V2.1

TOWN PLANNING

VIC - Victoria Park
Lawn Bowls

Statutory Authority

Site Plan Proposed

Location Plan 01

A3 1:500

0 5m 10m

VIC LBO 931