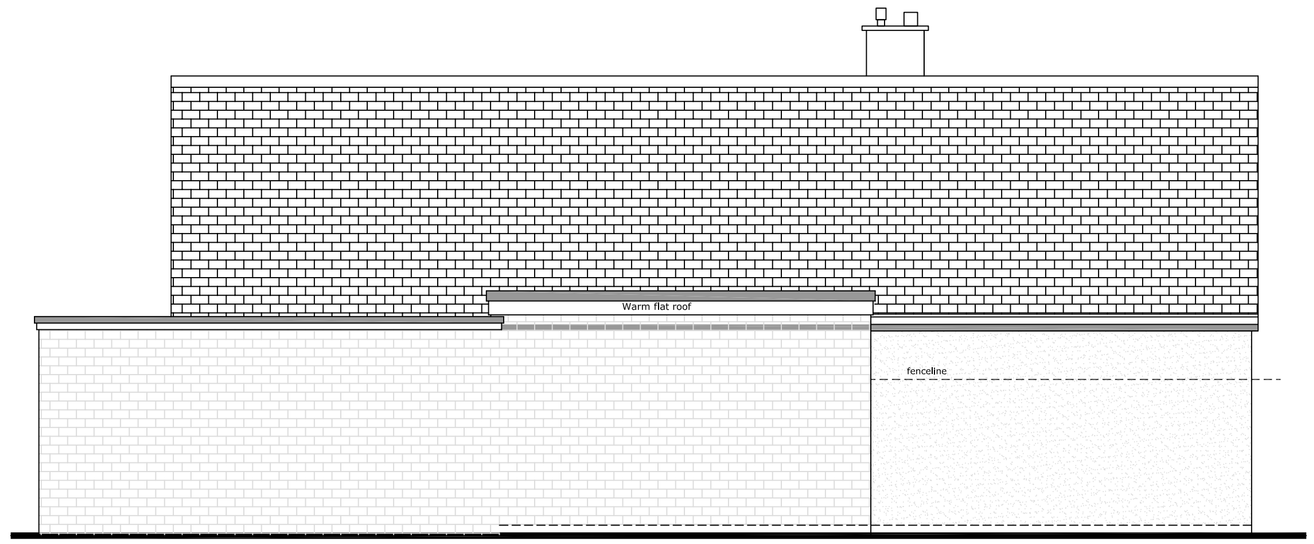

PROPOSED SIDE ELEVATION

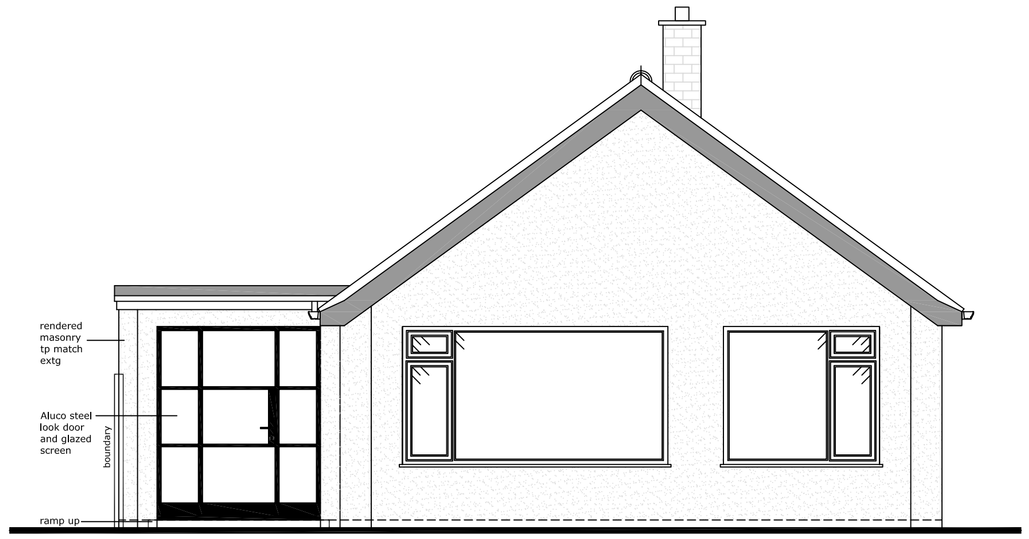

PROPOSED FRONT ELEVATION

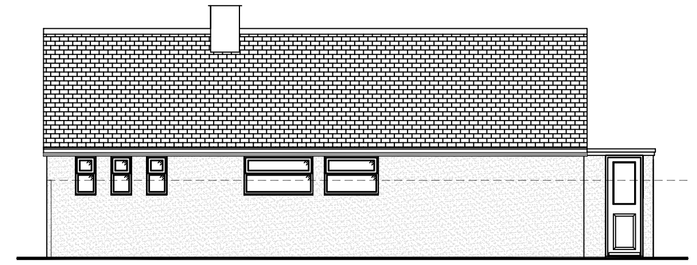

1:100 PROPOSED SIDE ELEVATION (NO CHANGE)

(C) This drawing is copyright. DO NOT SCALE FROM THIS DRAWING. Dimensions to be checked on site prior to work being carried out. This drawing is for the purpose of submitting a planning application only and it is to be read in conjunction with all other drawings and information in connection with the scheme. Any discrepancies to be reported to Plan-it partnership Limited in writing prior to works proceeding. No unauthorised copying or reproducing of this drawing without prior written permission from Plan-it partnership Limited

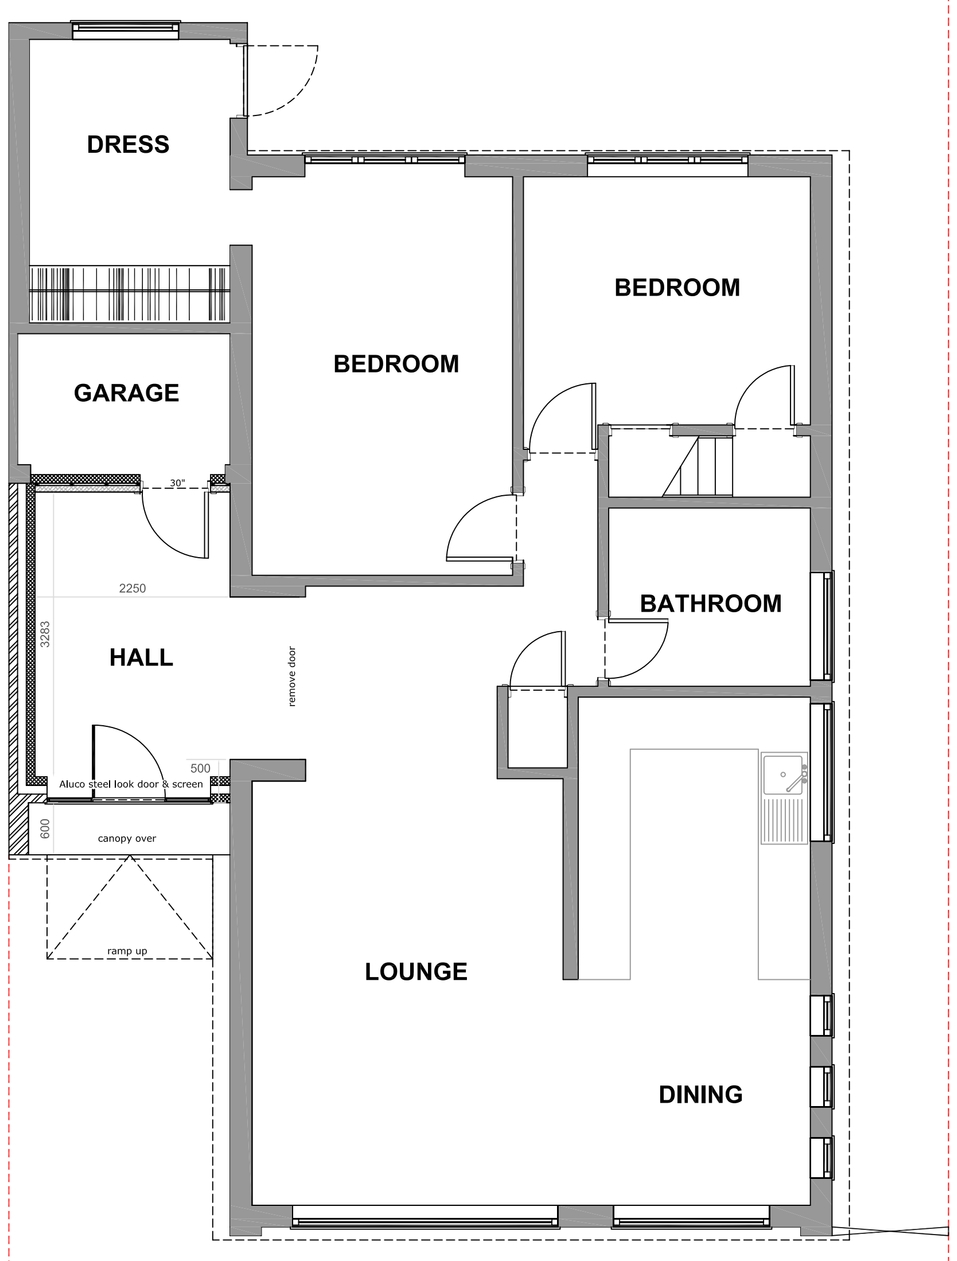

PROPOSED GROUND FLOOR

Ordnance Survey, (c) Crown Copyright 2020. All rights reserved. Licence number 100020449

BLOCK PLAN 1:500

Ordnance Survey, (c) Crown Copyright 2020. All rights reserved. Licence number 100020449

LOCATION PLAN 1:1250

1:50
0m 2.5m 5m

1:100
0m 5m 10m

1:500
0m 10m 20m 30m 40m

1:1250
0m 50m 100m

Plan-it Partnership
home architecture
70 Priory Road, Kenilworth, CV8 1LQ
Telephone : 01926 350883

No.	Revision/Issue	Date
002	Planning submission	04.02

Drawing Name
Single storey front and side extension

Proposed Plans and Elevations

Project Name and Address
21 Girvan Grove
Leamington Spa
CV32 7TH

Project	Sheet
MRSL555	002
Date: 06.01.2022	
Scale: 1:50,1:100,1:500,1:1250,@A1	