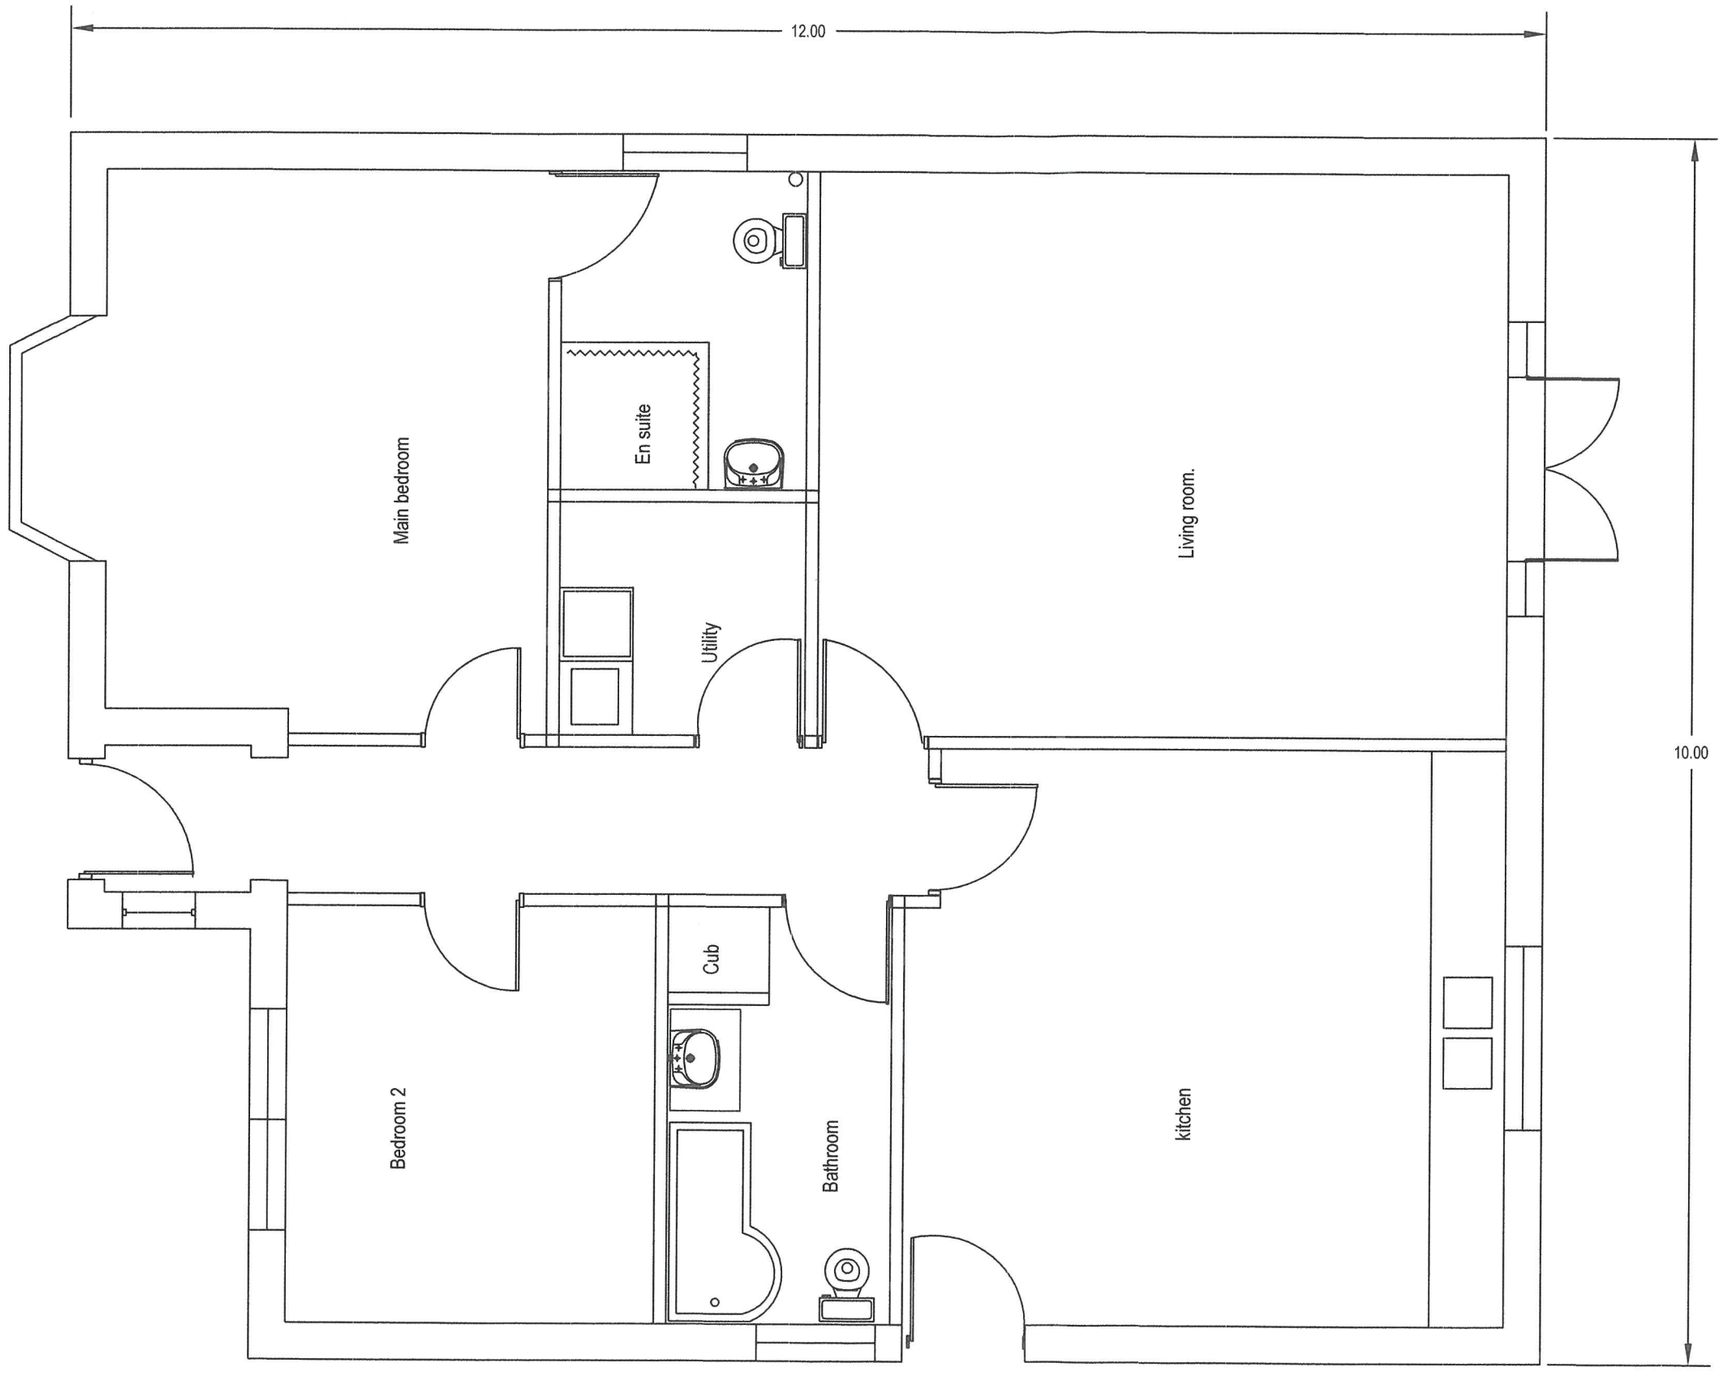

Project Name and Address

New dwelling

R/O Woodbridge Branksome Avenue

Wickford

ESSEX SS12 0JD

Project and job number :
Pre application draft

Layout

Date: 25 June 2020

Scale: 1:50

Amendments