©COPYRIGHT EXISTS ON THE DESIGNS AND INFORMATION SHOWN ON THIS DRAWING
This drawing may be scaled or cross referenced to the scale bar for planning application purposes only.Do not scale for any other purpose,use figured dimensions only.Subject to site survey and all necessary consents.
All dimensions to be checked by user and any discrepancies,errors or omissions to be reported to Twenty20 Architecture Ltd before work commences.This drawing is to be read in conjunction with all other relevant materials.

N

0 25 50m 75 100m

SCALE 1:1250

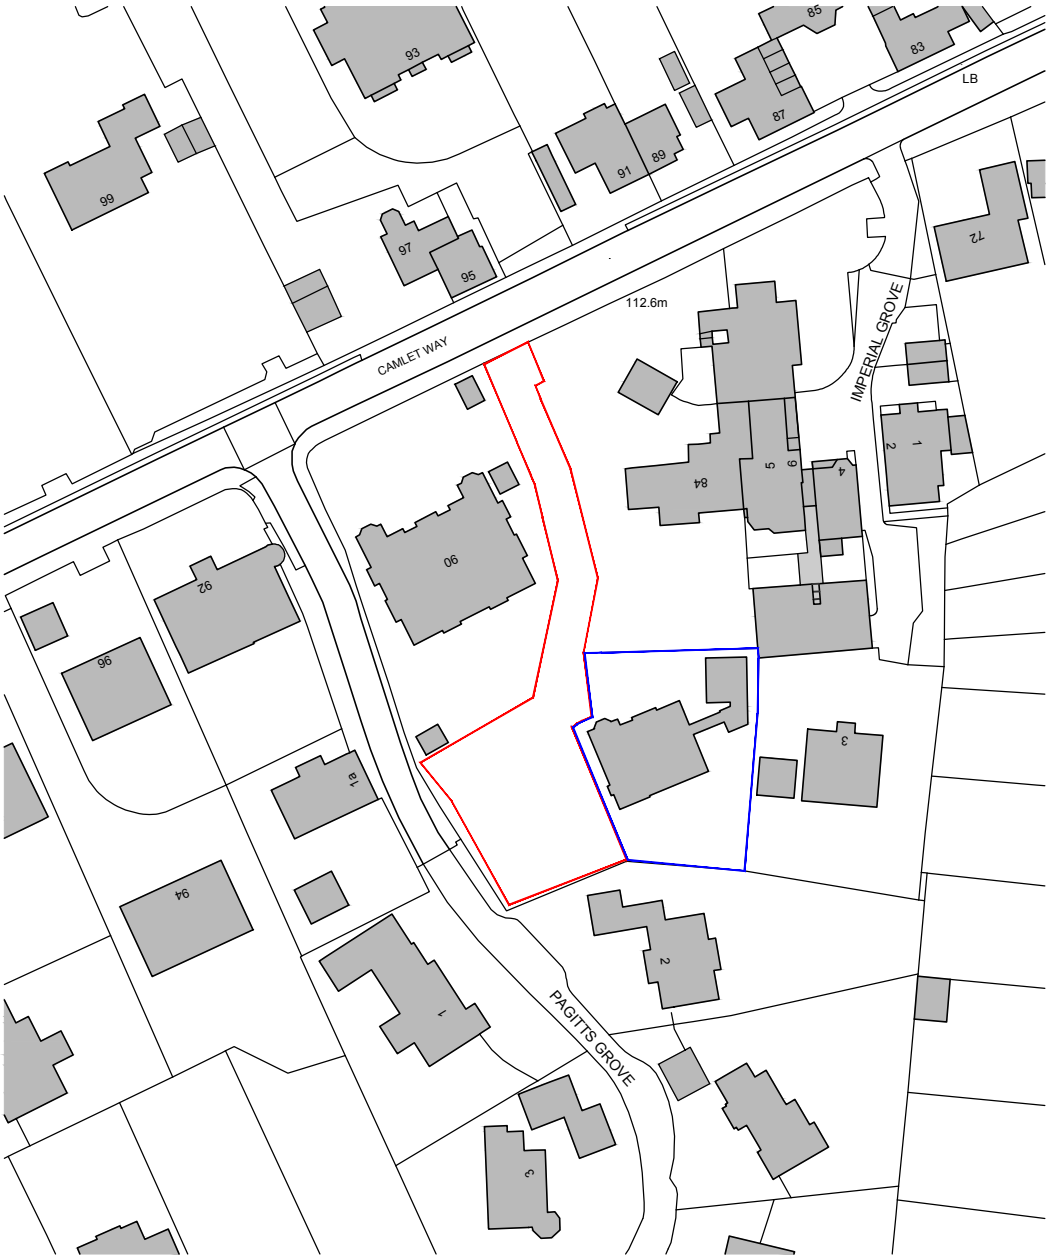


Ordnance Survey, (c) Crown Copyright 2021. All rights reserved. Licence number 100022432

# PLANNING APPLICATION DRAWING

| REV. | DATE | REVISIONS: | REV. | DATE | REVISIONS: |
|---|---|---|---|---|---|
| | | | | | |

| | | | |
|---|---|---|---|
| CLIENT: JENNA RACHEL | | PROJECT: LAND ADJACENT TO 86 CAMLET WAY, HADLEY WOOD, BARNET, EN4 0NX | |
| SCALE: 1:1250 (A4 ORIGINAL) | | DRAWING: SITE LOCATION PLAN | |
| DRAWN: CdeO | JOB NO: 2021 / P0176 | DRAWING NO: LP | REVISION: C |
| DATE: DEC' 21 | | | |

TWENTY-20 : Architecture : Technical : Vision

+44 (0) 1344 513514
admin@2020architecture.co.uk
www.2020architecture.co.uk
Old Boundary House, London Road, Sunningdale, Berkshire, SL5 0DJ