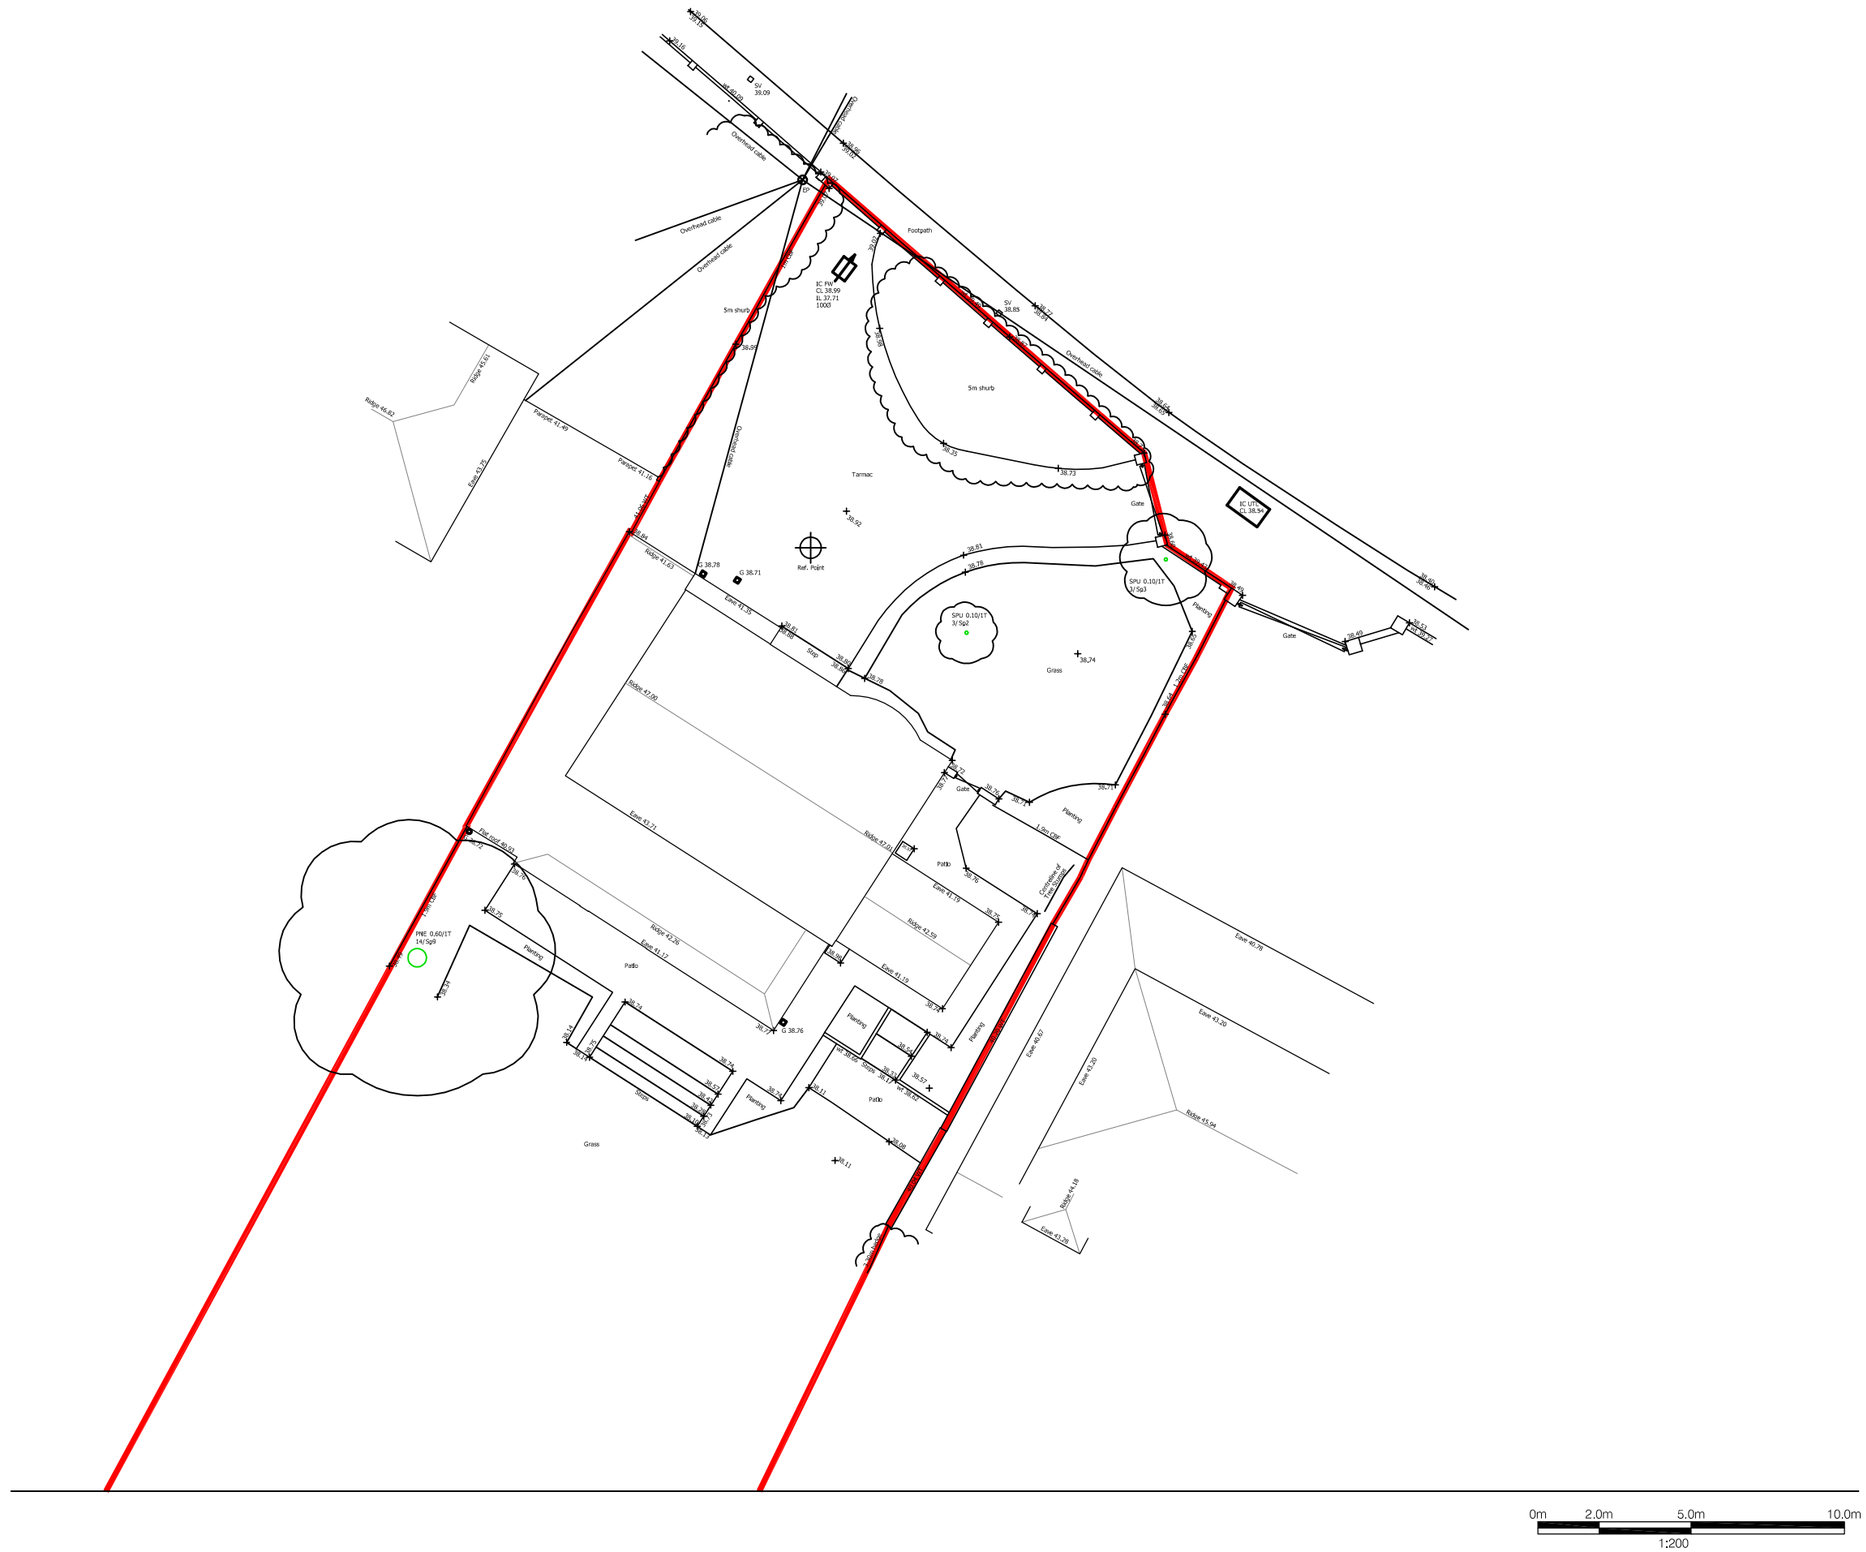

N

Important note

This drawing is the copyright of the Architects and must not be copied or reproduced without the written consent of Architects.

Rev.	Date	Details	Drawn	Checked

Issued for:

APPROVAL

Project/Client: Lyndhurst Dalmally, SO43 7FF, Susan Mitchell	Project No: 21007
	Dwg No: PA01 Rev: -
	Scale: 1:200@A3
Drawing: EXISTING SITE PLAN	Drawn By: KR Date: 05/02/22
	Checked By: Date:

rabiej design architects
rabiej design architects
51 Leigham Vale Road,
Bournemouth
BH6 3LR
e-mail: info@rabiejdesign.com
web: www.rabiejdesign.com
mob: 07723349984
mob: 07723340713

© rabiej design architects. Contractors must work only to figured dimensions which are to be checked on site.