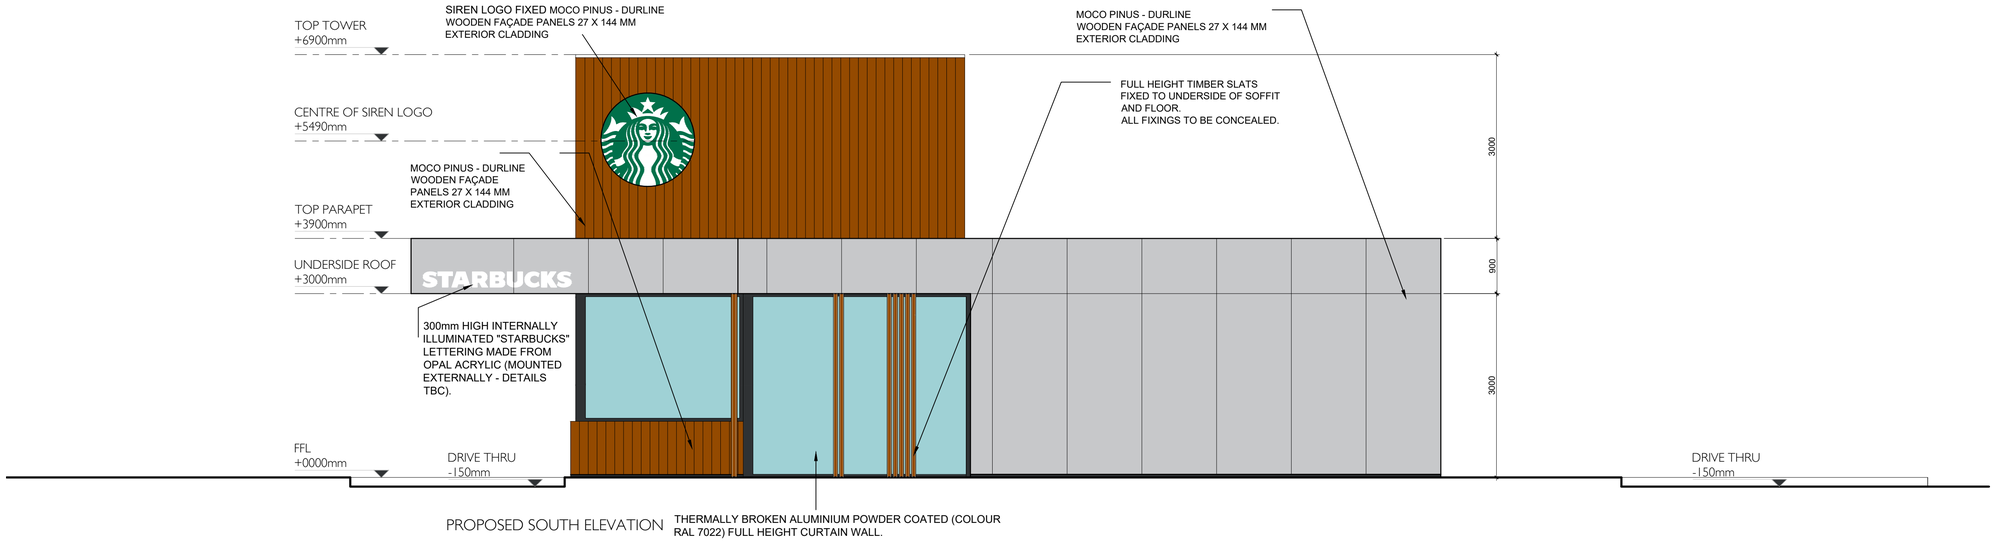

PROPOSED SOUTH ELEVATION

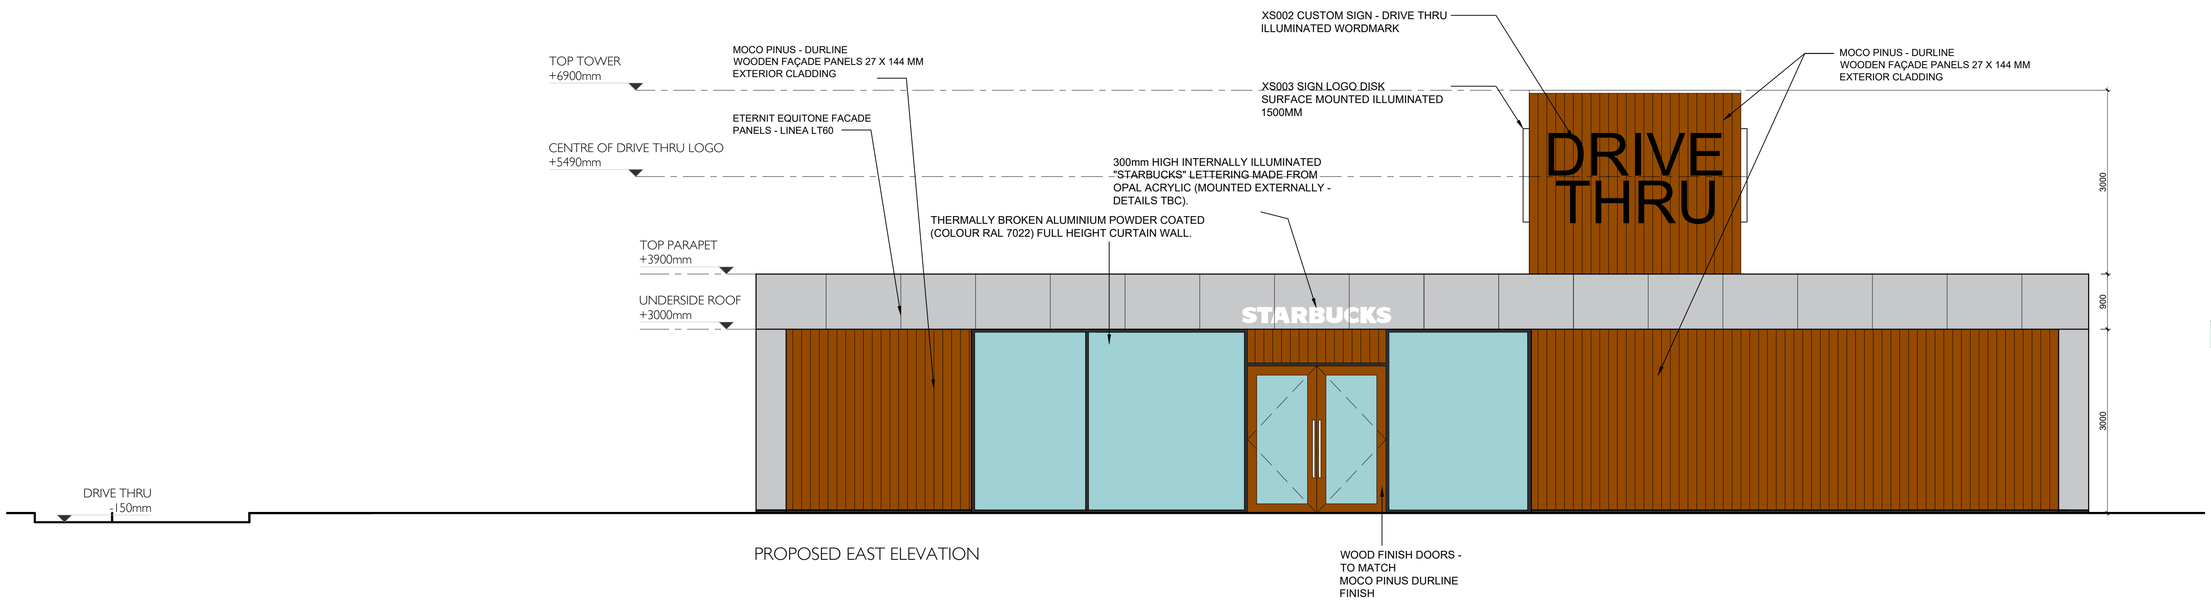

PROPOSED EAST ELEVATION

ELEVATIONS AS PROPOSED @ 1:50

STARBUCKS®

PLANNING

Rev.	Description	By	Date

OLA

OPFER LOGAN ARCHITECTS

130 CUBIE STREET | GLASGOW | G40 2AF
T : (0141) 332 9300 F : (0141) 342 2299 E : info@olarchitects.com

Client LG04 LTD

Project STARBUCKS
AIRDRIE

Title ELEVATIONS AS PROPOSED 2

Project No. 22134

Scale 1:50 @ A1

Drawing No. PL–EL–02 Rev.

Date JAN 2022

Drawn By: JAD Checked By: NC

COPYRIGHT OF DESIGN & DRAWING RESERVED.
UNAUTHORISED COPYING, DISTRIBUTION OR RECEIPT OF THIS DRAWING WITHOUT THE WRITTEN CONSENT OF OLA LTD MAY CONSTITUTE AN INFRINGEMENT OF COPYRIGHT. IF IN DOUBT PLEASE CONTACT OLA LTD