key map

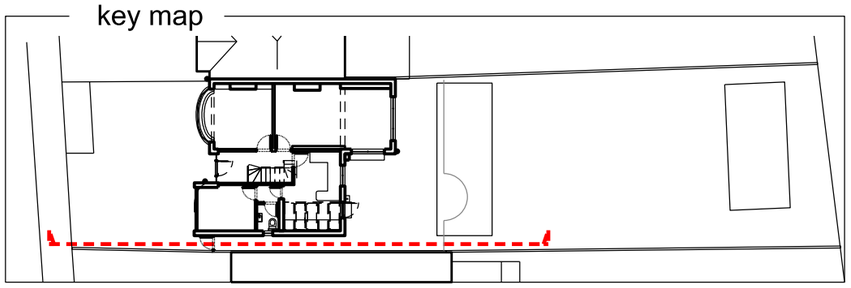

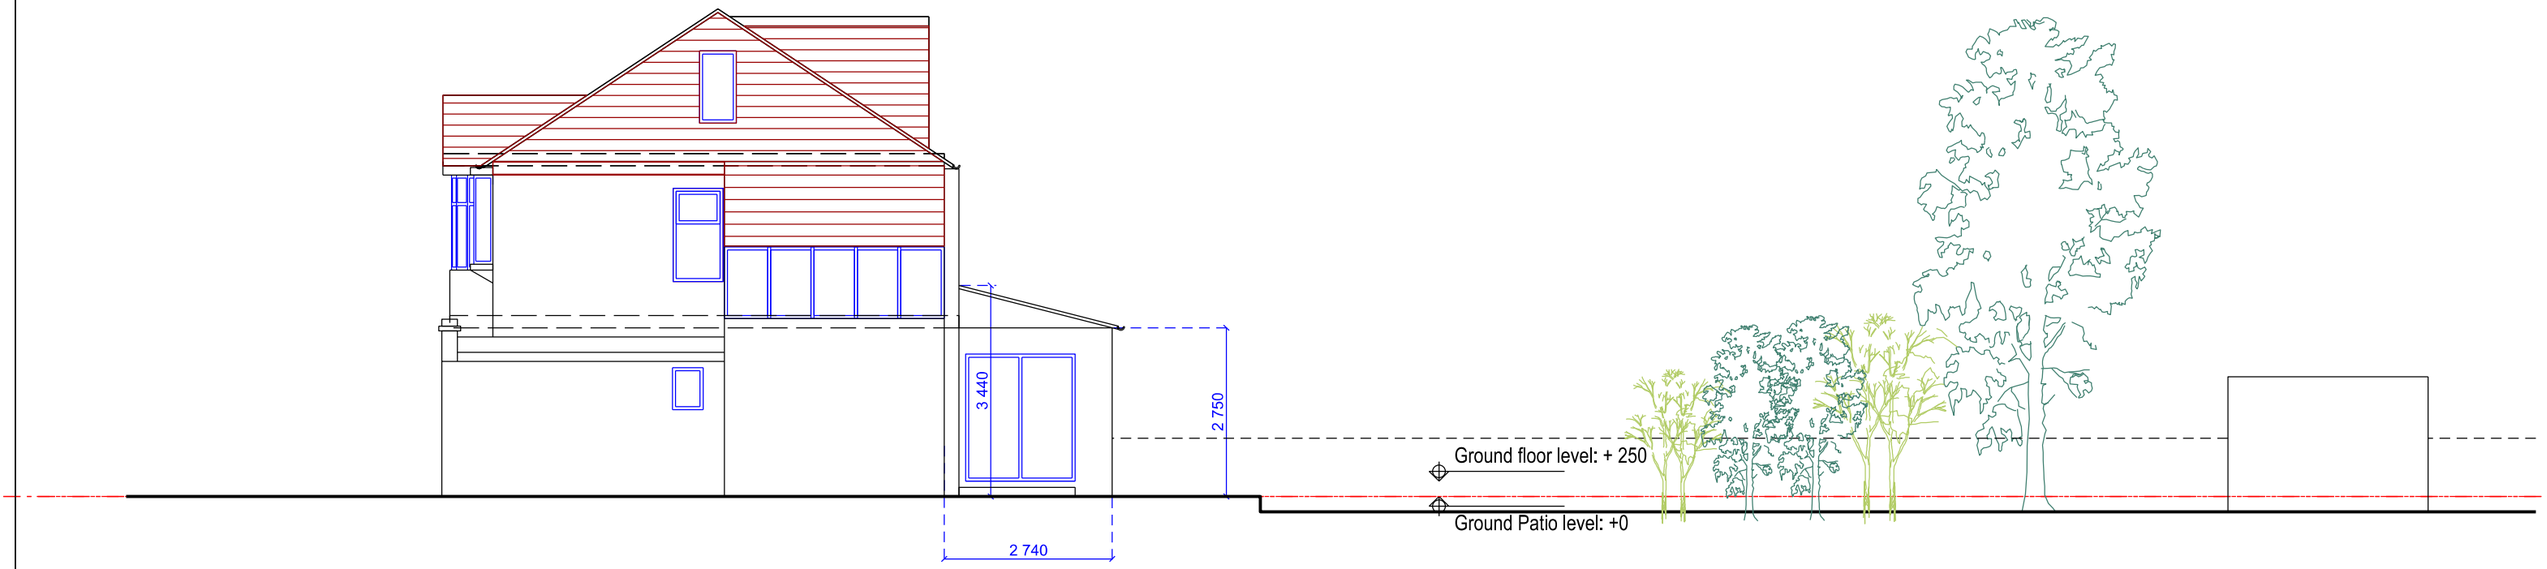

0m 2m 4m 10m

01
GA-17

Existing Side Elevation-1

Scale 1:100 @ A3

SAFETY HEALTH AND ENVIRONMENTAL INFORMATION BOX - See Health and Safety Risk Register

In addition to the hazards / risks normally associated with the types of work detailed on this drawing, TAKE NOTE OF THE RISKS BELOW. It is assumed that all works on this drawing will be carried out by a competent contractor working, where appropriate, to an approved method statement.

Construction Risks

Maintenance / Cleaning risks

Demolition Adaptation Risks

Revision	Date	Description

Drawing Purpose
For Planning Approval Purpose

Drawn by	Checked by	Authorised by
SJKim	Young In Oh	Young In Oh

Do not scale-off this drawing. Young In Architects take no responsibility for any dimensions obtained by measuring or scaling from this drawing and no reliance may be placed on such dimensions. If no dimension is given, it is the responsibility of the recipient to ascertain the dimension specifically from the Architect or by site measurement.
The sizing of all structural and service elements must always be checked against the relevant engineers drawings. No reliance should be placed upon sizing information shown on this drawing.

Contact

Young In Architects
Unit 3
Old Paradise Yard 20, Carlisle Road
London SE1 7LG

t: +44 (0) 207 620 3726
m: +44 (0) 7946 316 687
e: yoh@youngin architects.com
www.youngin architects.com

Project Name
Erection of single story rear & side Extension and first floor rear extention
at 106 Newbury Gardens, Epsom, KT19 0PD

Drawing Title
17 - Existing Side Elevation-1

copyright YoungIn Architects, all rights reserved 2015

Scale 1:100@ A3	Drawing Number	Project no. - Type - SeriesNumber 271_GA_17_PP
Drawing Date August, 2021	Revision Date	Revision 0