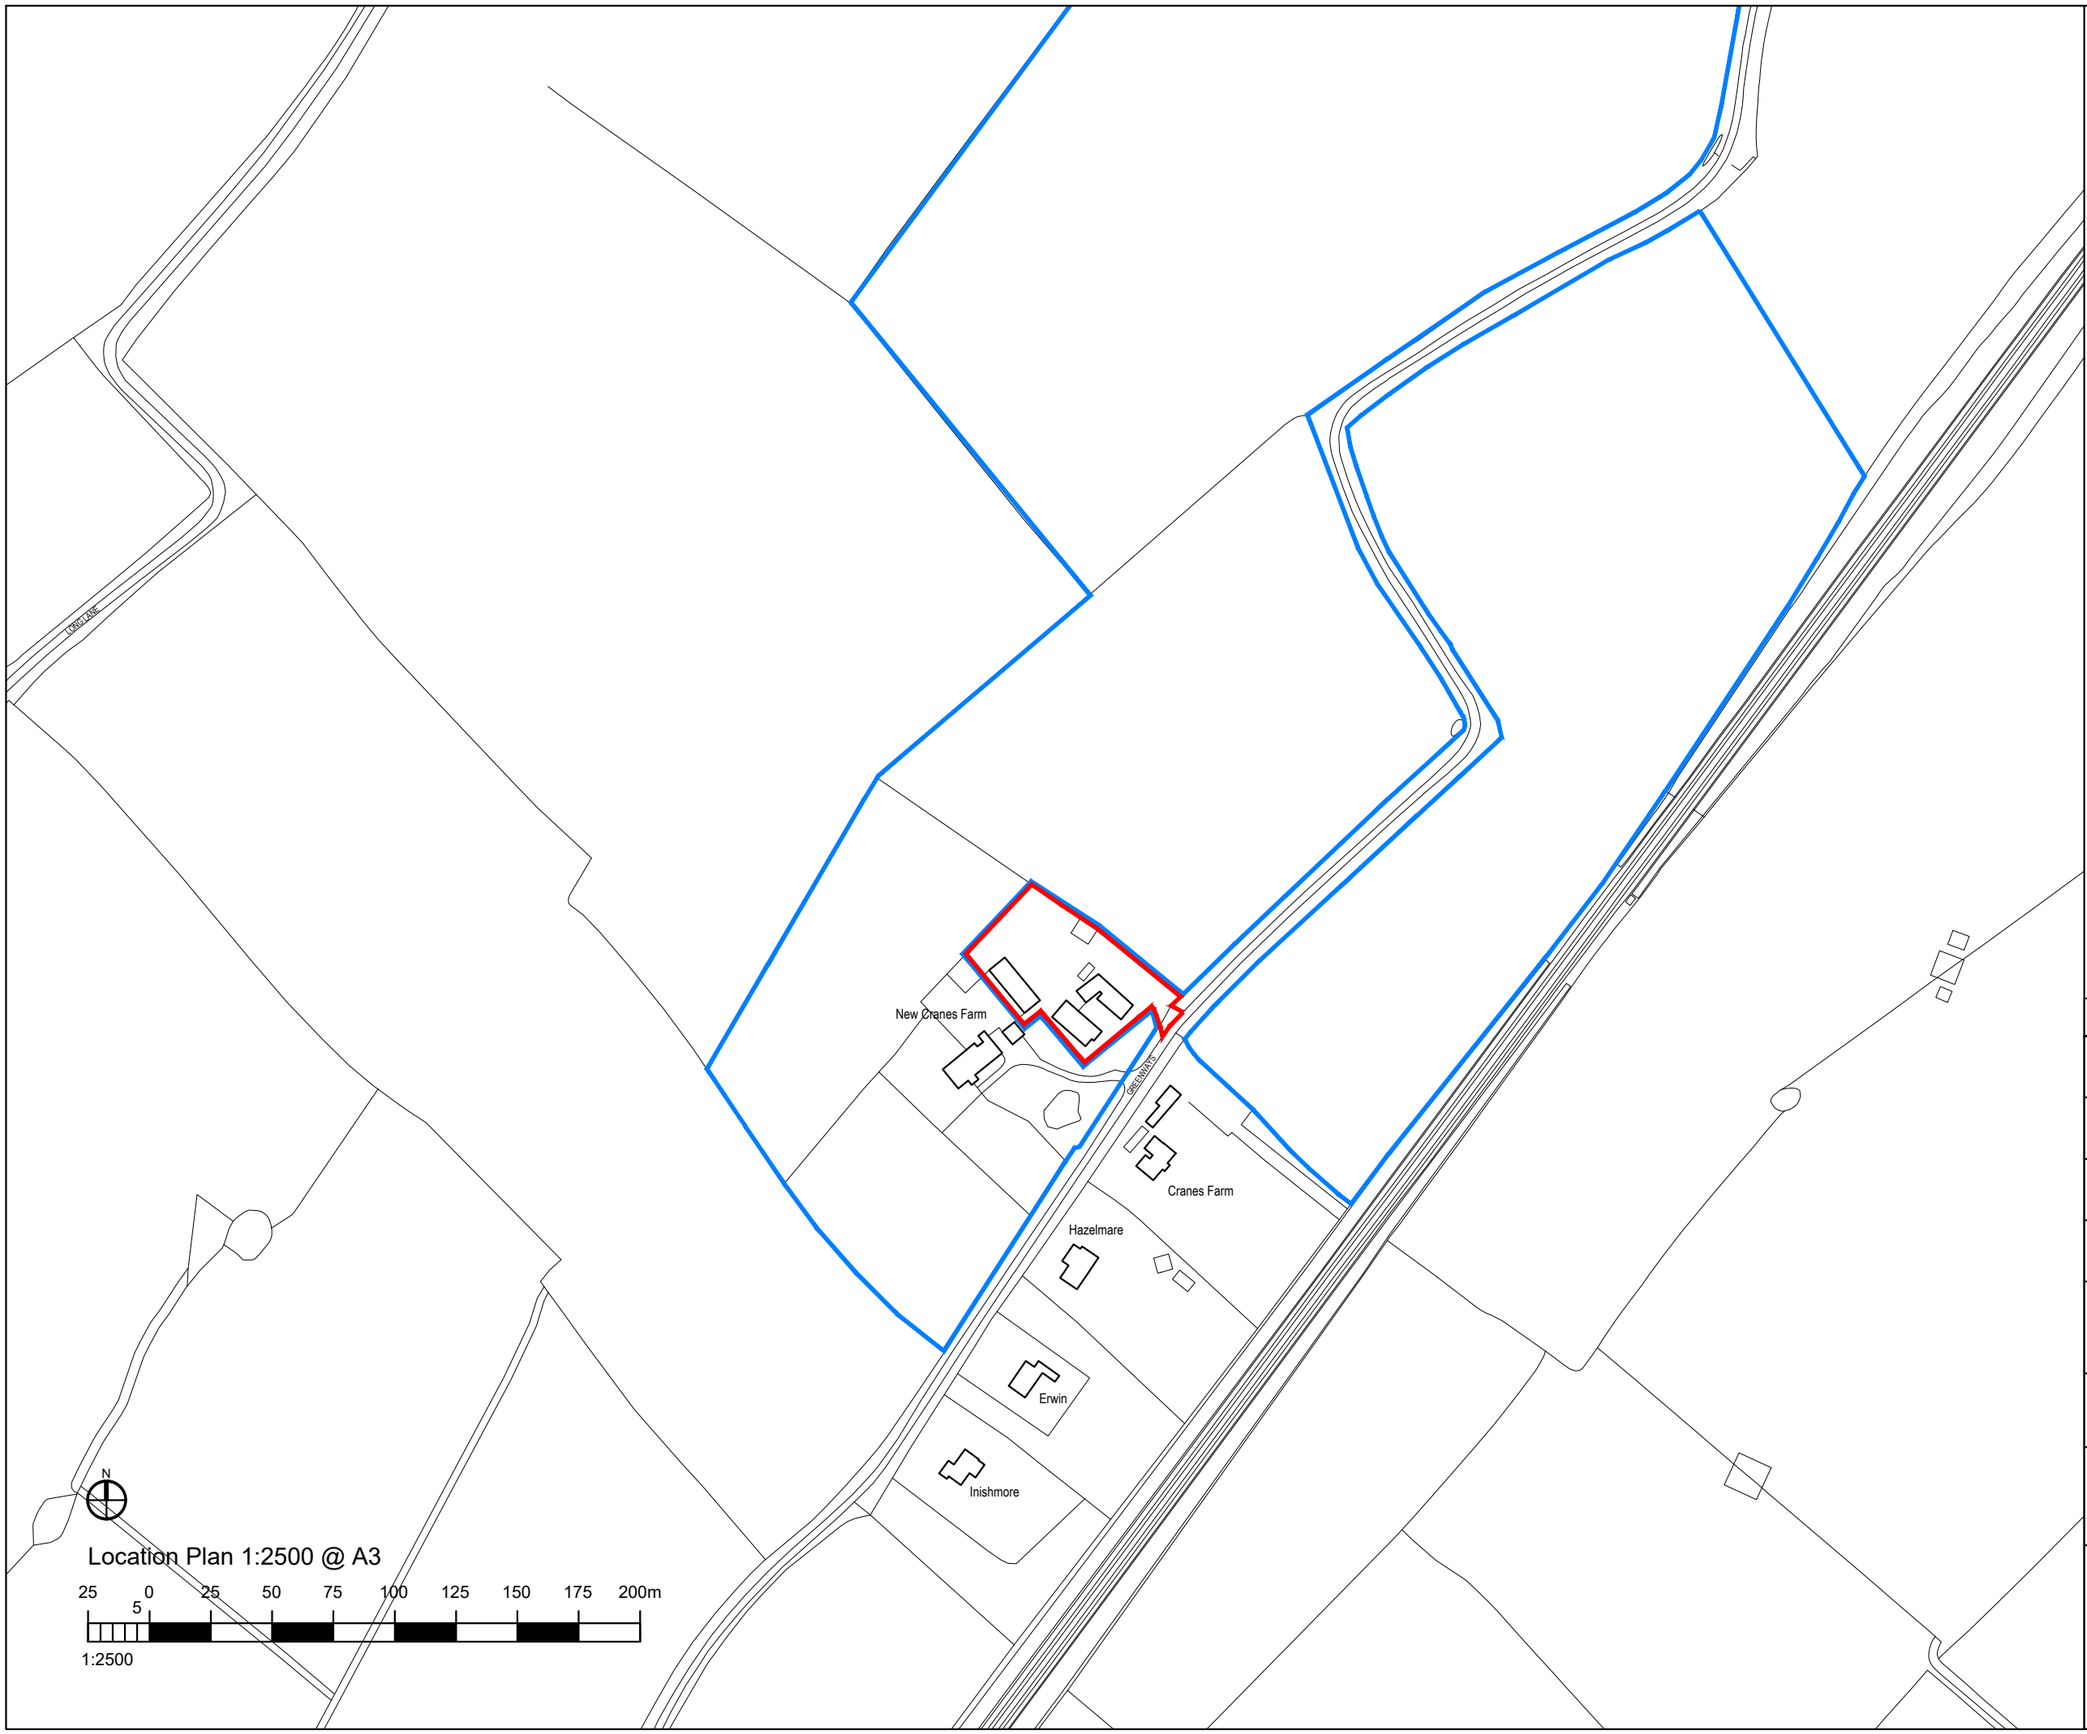

NOTES

Do not scale from this drawing electronically or manually, use written dimensions only.

All dimensions are in millimeters unless stated otherwise.

This drawing is produced for use in this project only and may not be used for any other purpose. Lanproservices Ltd. accept no liability for the use of this drawing other than the purpose for which it was intented in connection with this project as recorded on the title fields 'Purpose for Issue' and 'Drawing Status Code'.

This drawing may not be reproduced in any form without prior written agreement of Lanproservices Ltd.

© Crown copyright and database rights 2022

Ordnance Survey Licence Number 0100031673

CDM 2015

The Construction (Design and Management) Regulations 2015 (CDM 2015) makes a distinction between domestic and commercial clients and outlines the duties you, as client, have under Health and Safety Law (HSE).

These duties can be found at.

http://www.hse.gov.uk/construction/cdm/2015/responsibilities.htm

It is your responsibility as client to make yourself aware of your role within CDM 2015 and act accordingly.

Site Boundary

Ownership Boundary

REVISED BY:	DATE:	CHECKED BY:	DATE:
-	-	-	-

PURPOSE OF ISSUE: PL - For Planning

RIBA STAGE: 3

DRAWING STATUS: S2 - Fit for Information

PROJECT TITLE: New Cranes Farm

CLIENT: Mr & Mrs Hudson

DRAWING TITLE: Location Plan

SCALE: 1:2500 @ A3

DATE	DRAWN BY	CHECKED BY	APPROVED BY
Jan 2022	DO	DS	BB

DRAWING NUMBER

PROJECT NO	TYPE	UNIQUE NO	REVISION
3471	00	001	-

Lanpro

Architecture | Masterplanning & Urban Design | Landscape Architecture

Norwich Office: Brettingham House, 98 Pottergate, Norwich, NR2 1EQ
Tel: 01603 631 319
www.lanproservices.co.uk

T:\1 Projects\3471 New Cranes Farm, Swanton Morley - Barrett Developments\1 BB\01 RIBA STAGE 0-3\00 CAD\Drawings\MODEL FILES
3471-New-Cranes-Farm - Location.rvte
1/31/2022 5:03 PM