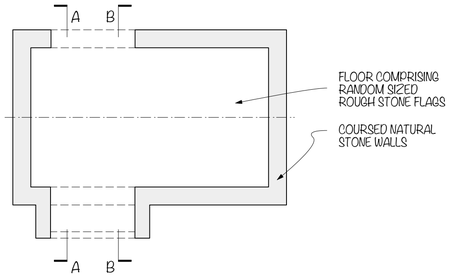

EXISTING GROUND FLOOR PLAN

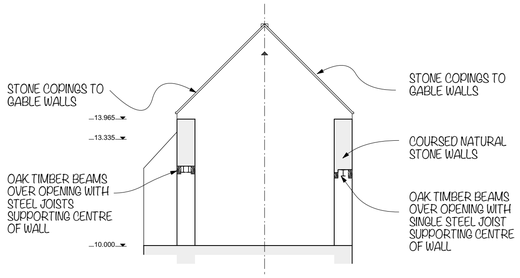

EXISTING SECTION A-A

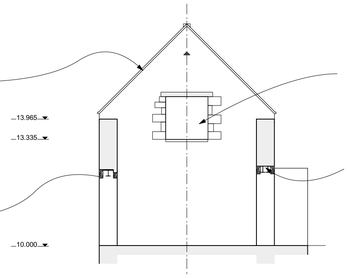

EXISTING SECTION B-B

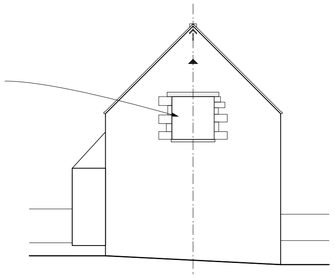

EXISTING EAST ELEVATION

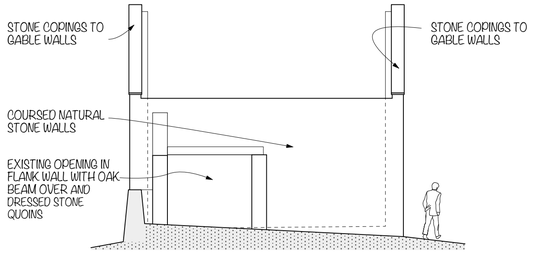

EXISTING SOUTH ELEVATION

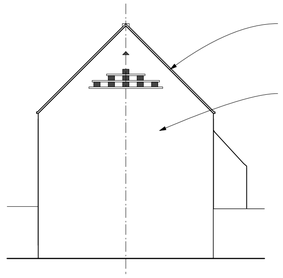

EXISTING WEST ELEVATION

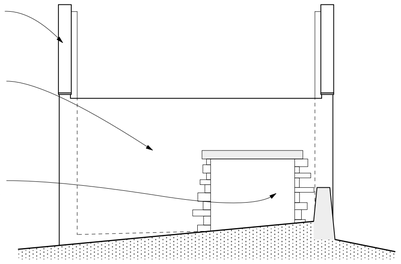

EXISTING NORTH ELEVATION

LOCATION PLAN 1:2500

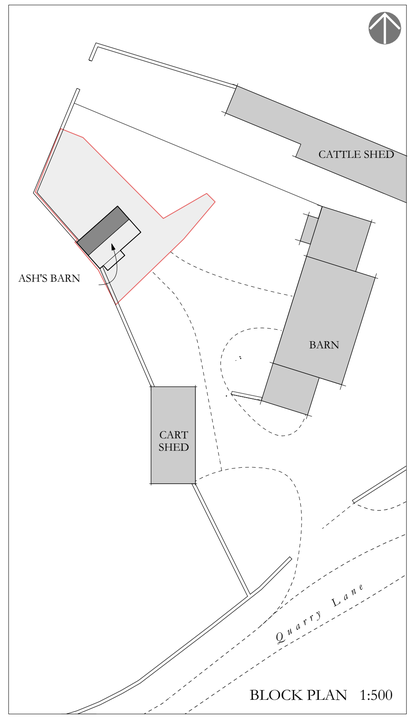

BLOCK PLAN 1:500

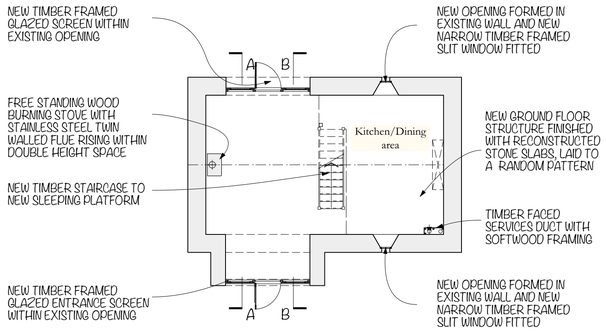

PROPOSED GROUND FLOOR PLAN

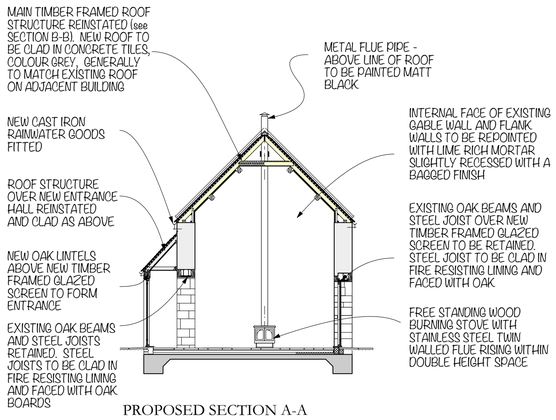

PROPOSED SECTION A-A

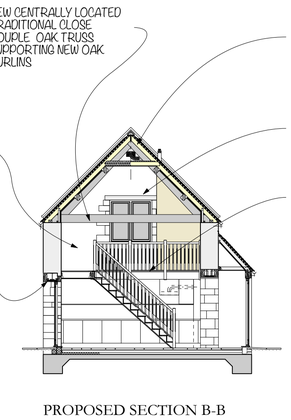

PROPOSED SECTION B-B

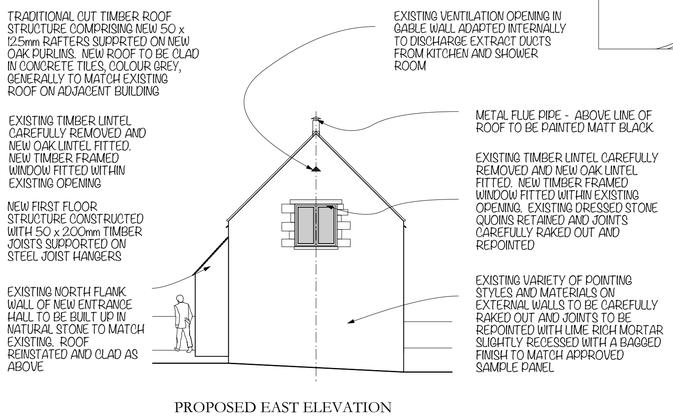

PROPOSED EAST ELEVATION

Revisions

A 1 February 2022 Block Plan and Location Plan updated

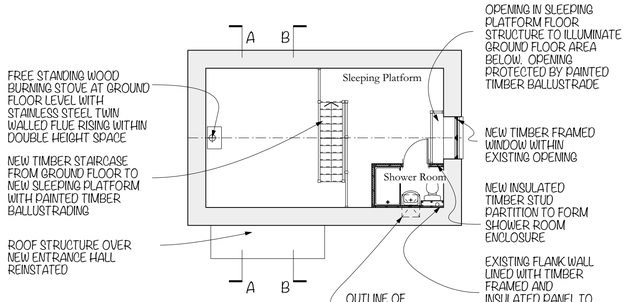

PROPOSED FIRST FLOOR PLAN

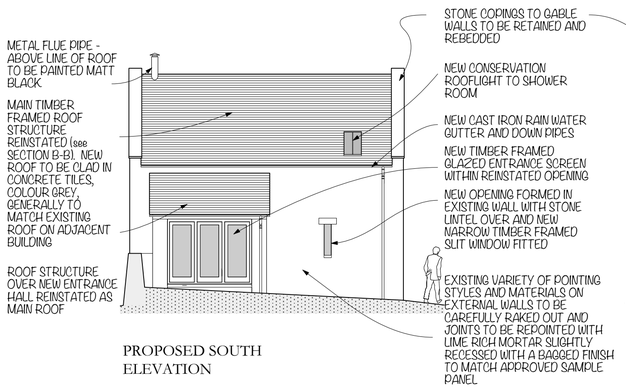

PROPOSED SOUTH ELEVATION

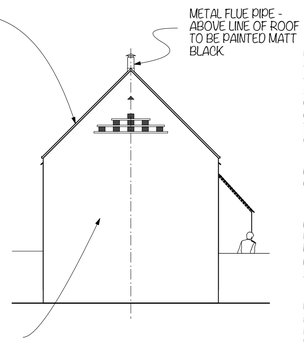

PROPOSED WEST ELEVATION

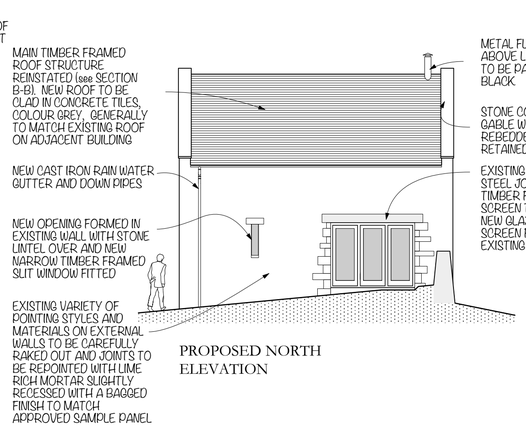

PROPOSED NORTH ELEVATION

BRENDAN BOYLE ARCHITECTS

PROJECT
PROPOSED ALTERATIONS to REDUNDANT BARN at GLEBE FARM, WINDRUSH

DRAWING TITLE
EXISTING and PROPOSED FLOOR PLANS, SECTIONS and ELEVATIONS; LOCATION PLAN; BLOCK PLAN

SCALE 1 : 100 or as shown
DATE April 2005

DRAWING NUMBER **GFB 100.001 A**

THE COTTAGE
WINDRUSH
BURFORD
OXFORDSHIRE OX18 4TT
Tel & Fax 01451 844284

40 WESTOW STREET
UPPER NORWOOD
LONDON
SE19 3AH
Tel & Fax 020 8771 7189