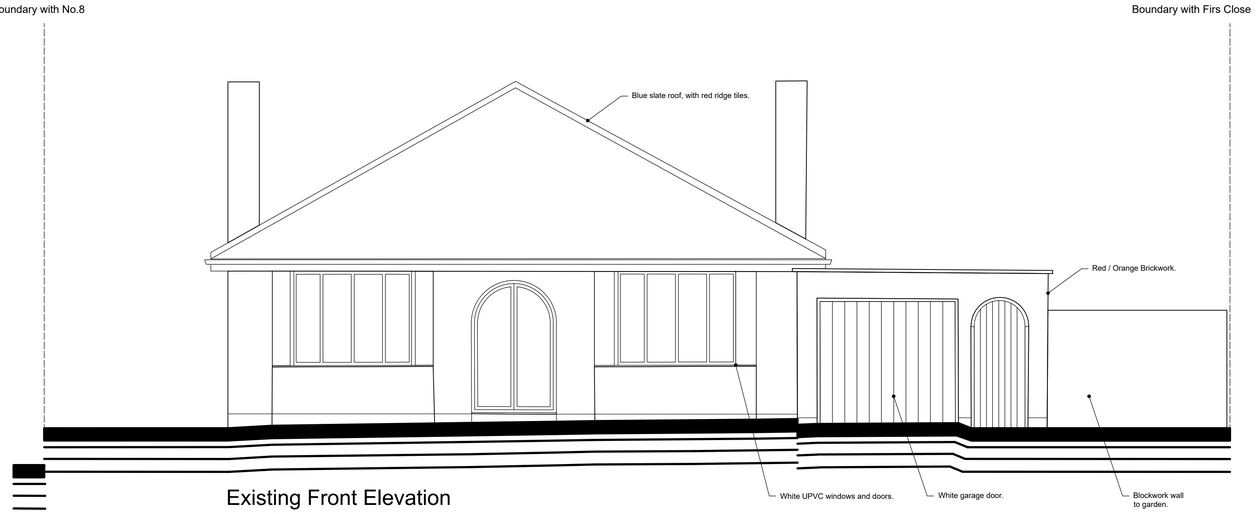

Existing Front Elevation

Scale 1:50

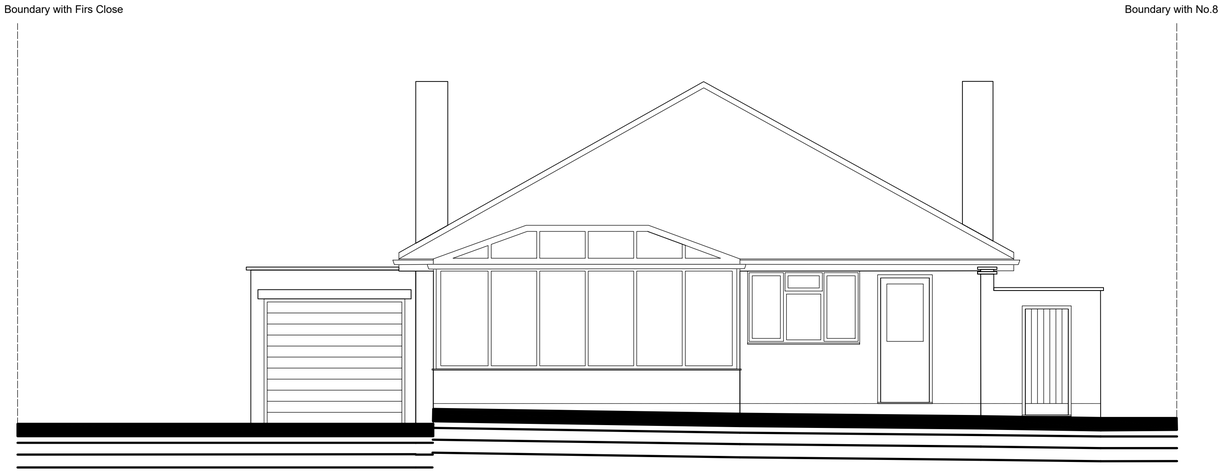

Existing Rear Elevation

Scale 1:50

Proposed Rear Elevation

Scale 1:50

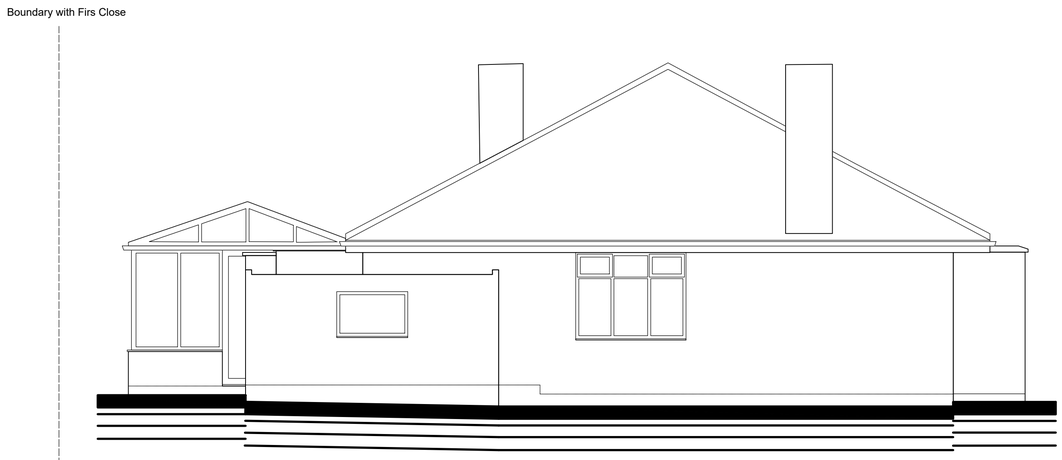

Existing Side Elevation

Scale 1:50

Existing Side Elevation

Scale 1:50

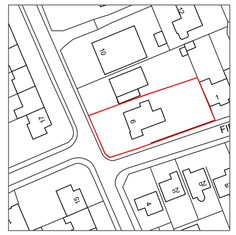

Site Location Plan and Proposed Block Plan

Scale 1:1250

REV:	DESCRIPTION:	BY:	DATE:
*	***	**	**.**.****

STATUS:
PLANNING

DESIGNER:
HABdesigns
423 BIRCHFIELD ROAD,
WEBHEATH,
REDDITCH,
B97 4NF
T: 07547 542365
E: harvey@habdesigns.co.uk

CLIENT:
Mr and Mrs Eaves

PROJECT:
6 Cottage Lane, Marlbrook, B60 1DW

TITLE:
Existing House

SCALE AT A1:	DATE:	DRAWN:	CHECKED:
1:50	19.01.22	HH	HH

PROJECT NO.:	DRAWING NO.:	REVISION:
BR 22 101	1	*