Foxes Rural

BLOCK PLAN

SCALE BAR 1:500

0 10 20 50 100

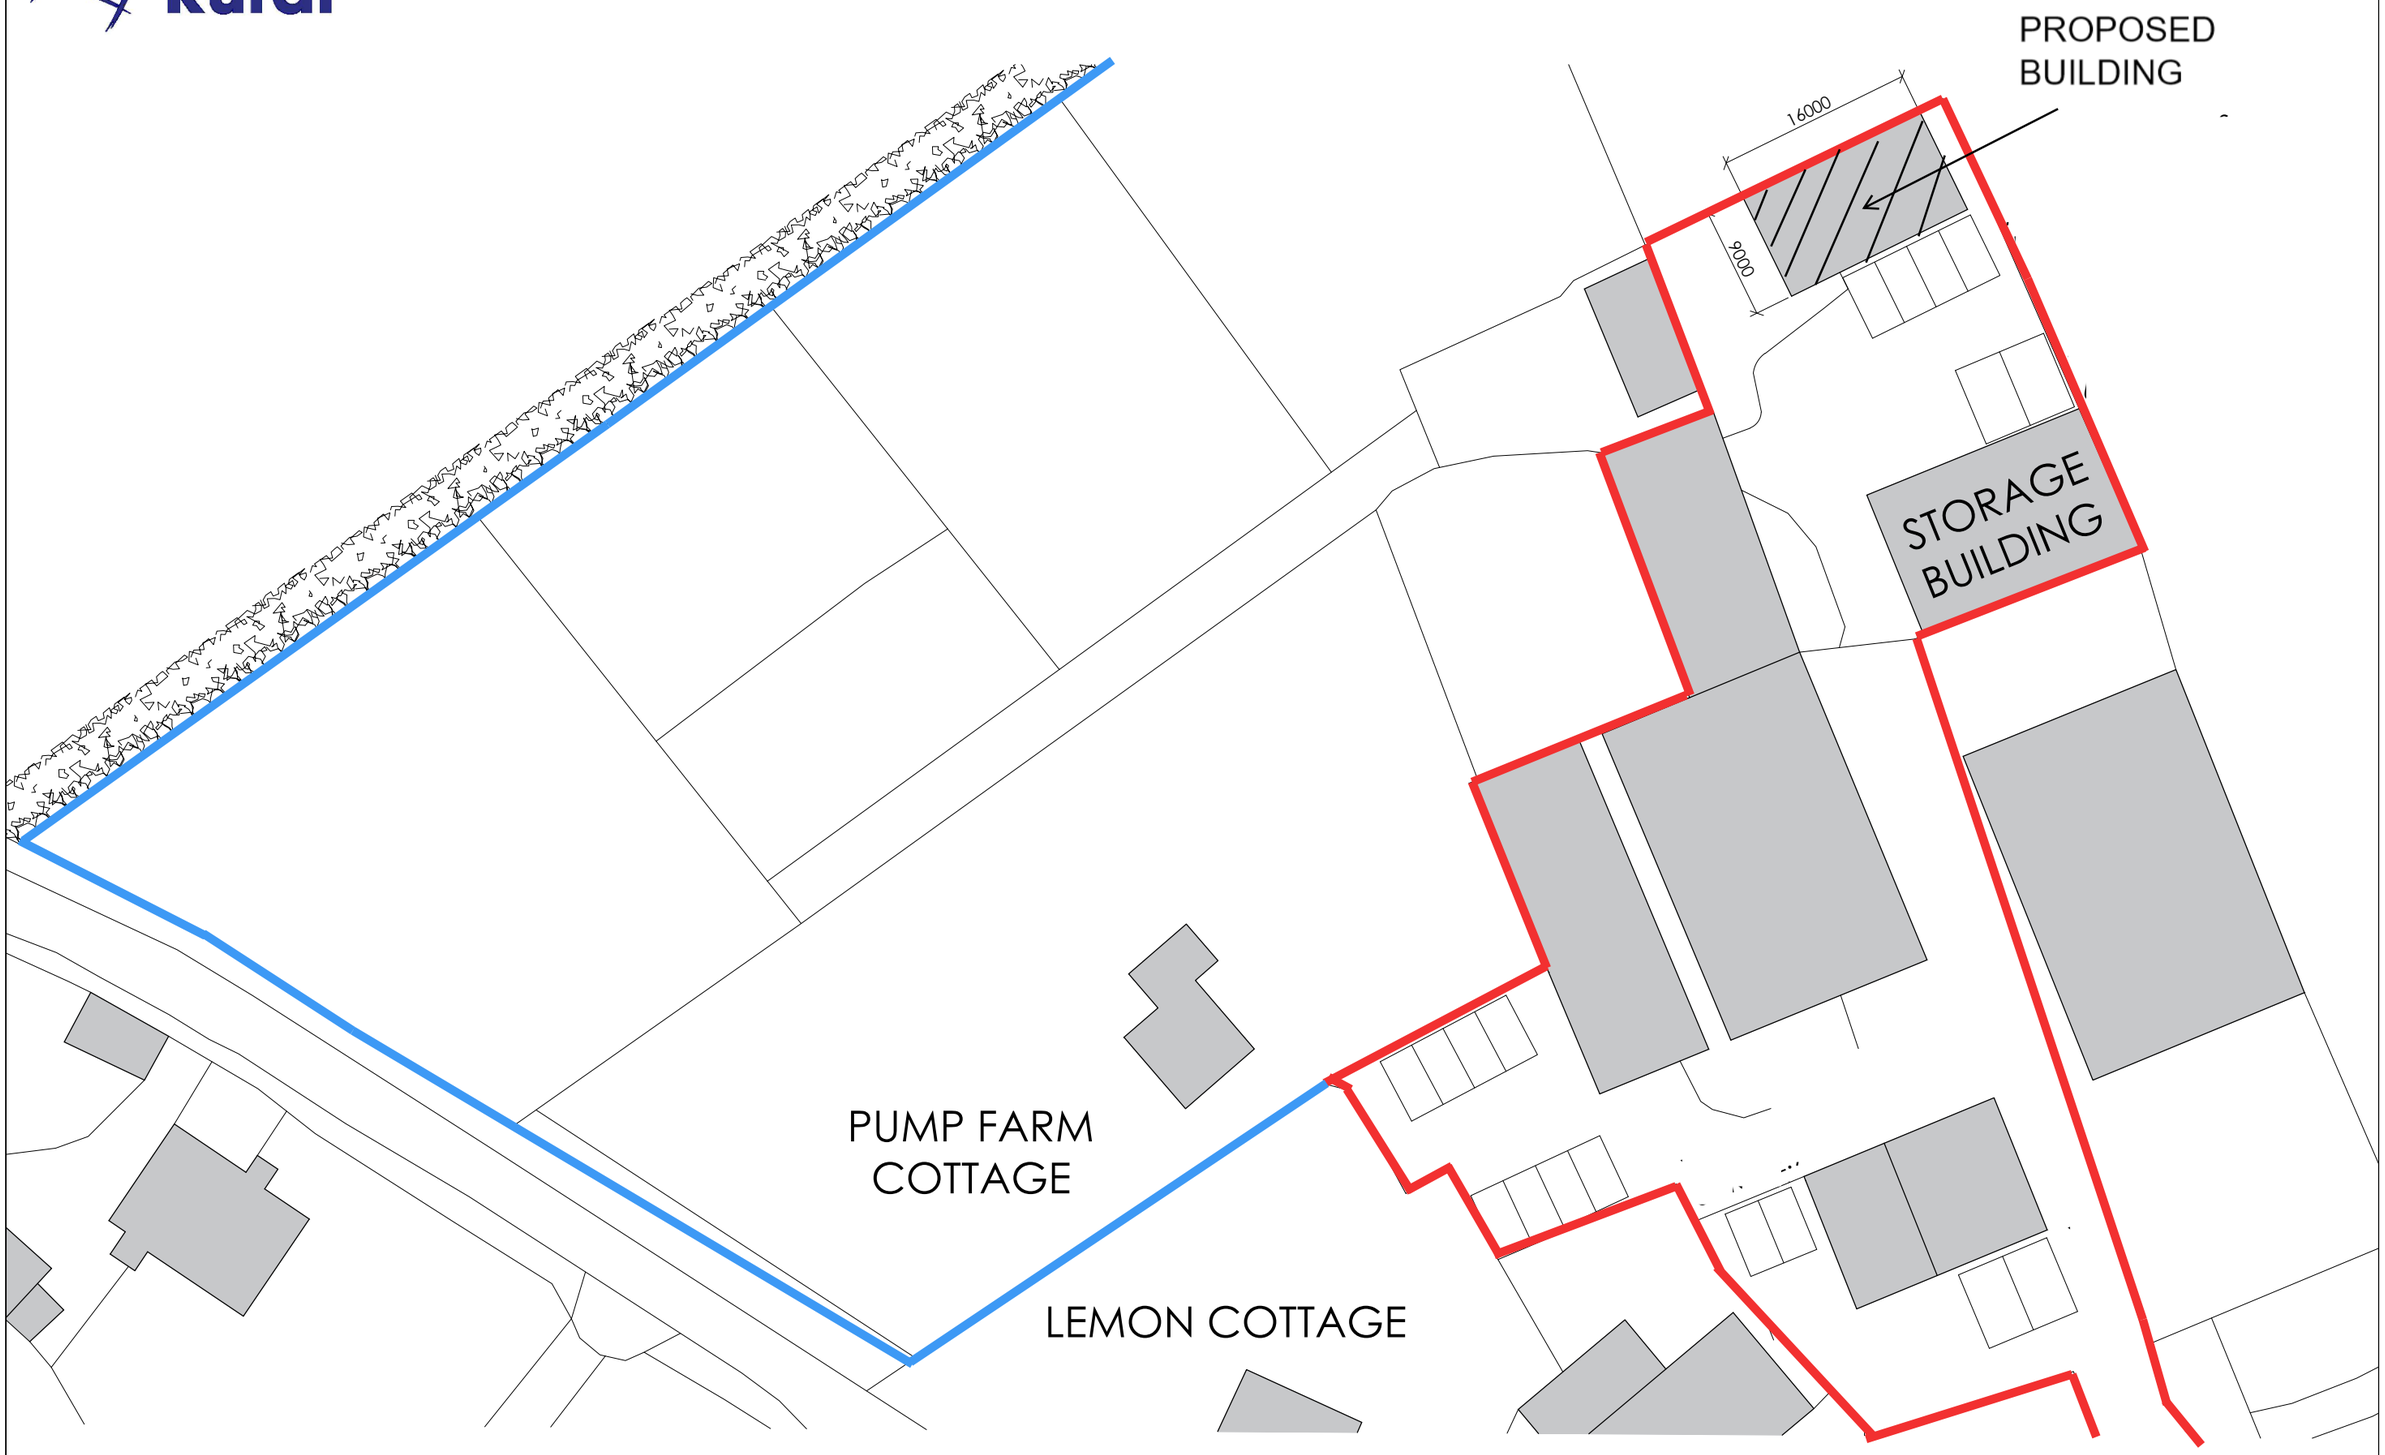

ADDRESS:

PROJECT NAME:

CLIENT NAME:

TITLE:

DRAWINGS PROVIDED BY:

DATE: FEB 25, 22

SCALE: 1:500 @ A3

SHEET: A1